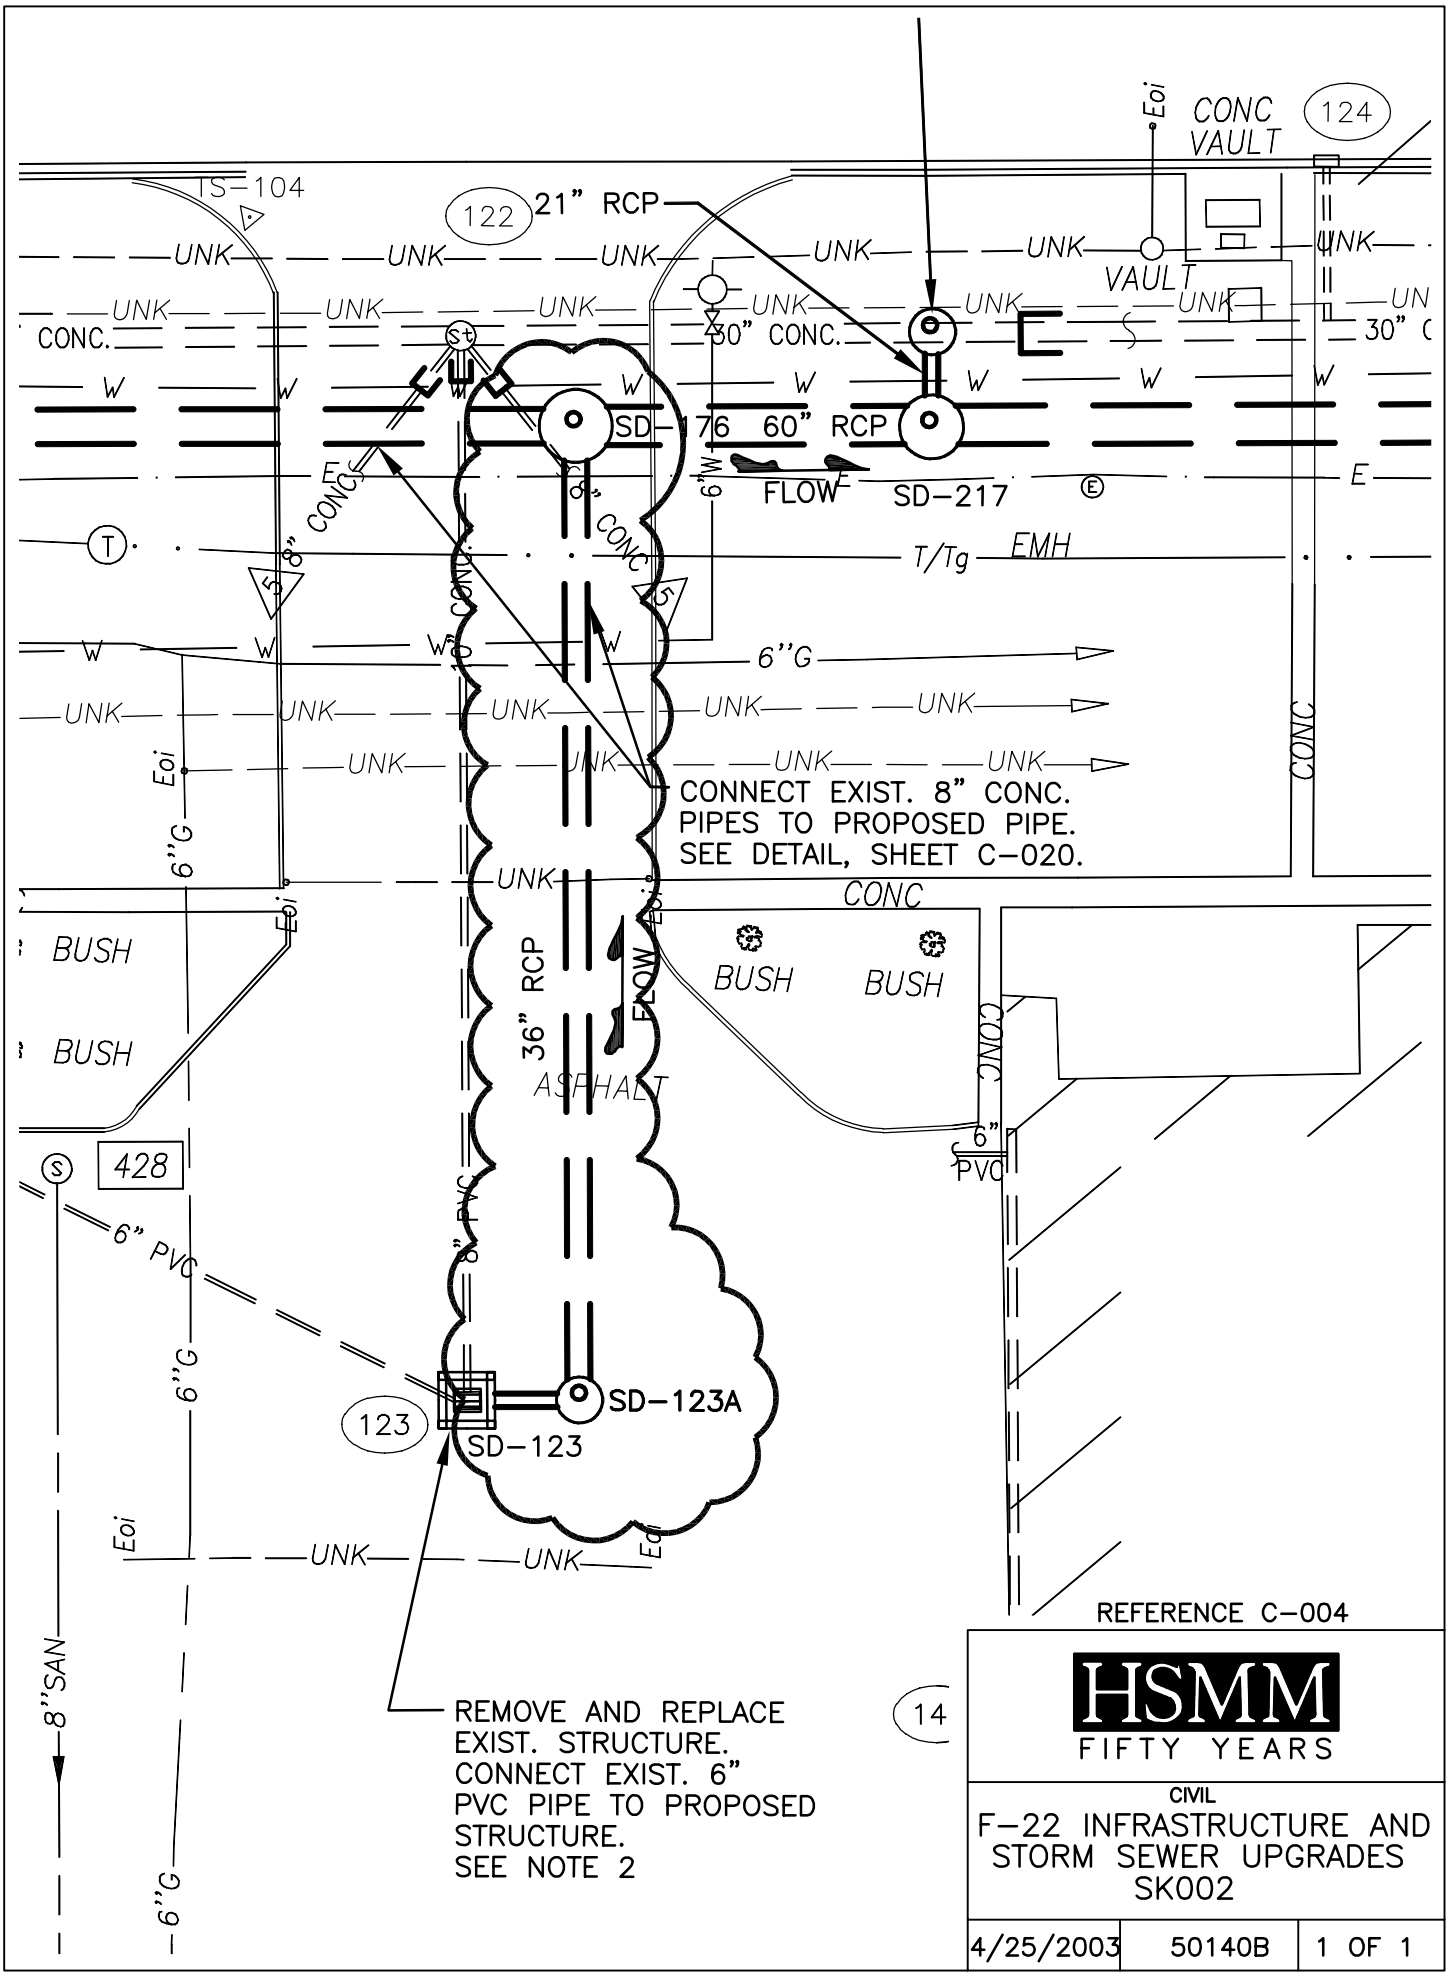
CONC VAULT
124
Eoi
TS-104
122
21" RCP
UNK
VAULT
CONC.
30" CONC.
30" C
SD-176 60" RCP
FLOW
SD-217
8" CONC
T/Tg
EMH
6"G
CONNECT EXIST. 8" CONC. PIPES TO PROPOSED PIPE. SEE DETAIL, SHEET C-020.
CONC
BUSH
36" RCP
ASPHALT
428
6" PVC
8" PVC
SD-123A
123
SD-123
8"SAN
REMOVE AND REPLACE EXIST. STRUCTURE. CONNECT EXIST. 6" PVC PIPE TO PROPOSED STRUCTURE. SEE NOTE 2
14
REFERENCE C-004
HSMM
FIFTY YEARS
CIVIL
F-22 INFRASTRUCTURE AND STORM SEWER UPGRADES
SK002
4/25/2003
50140B
1 OF 1