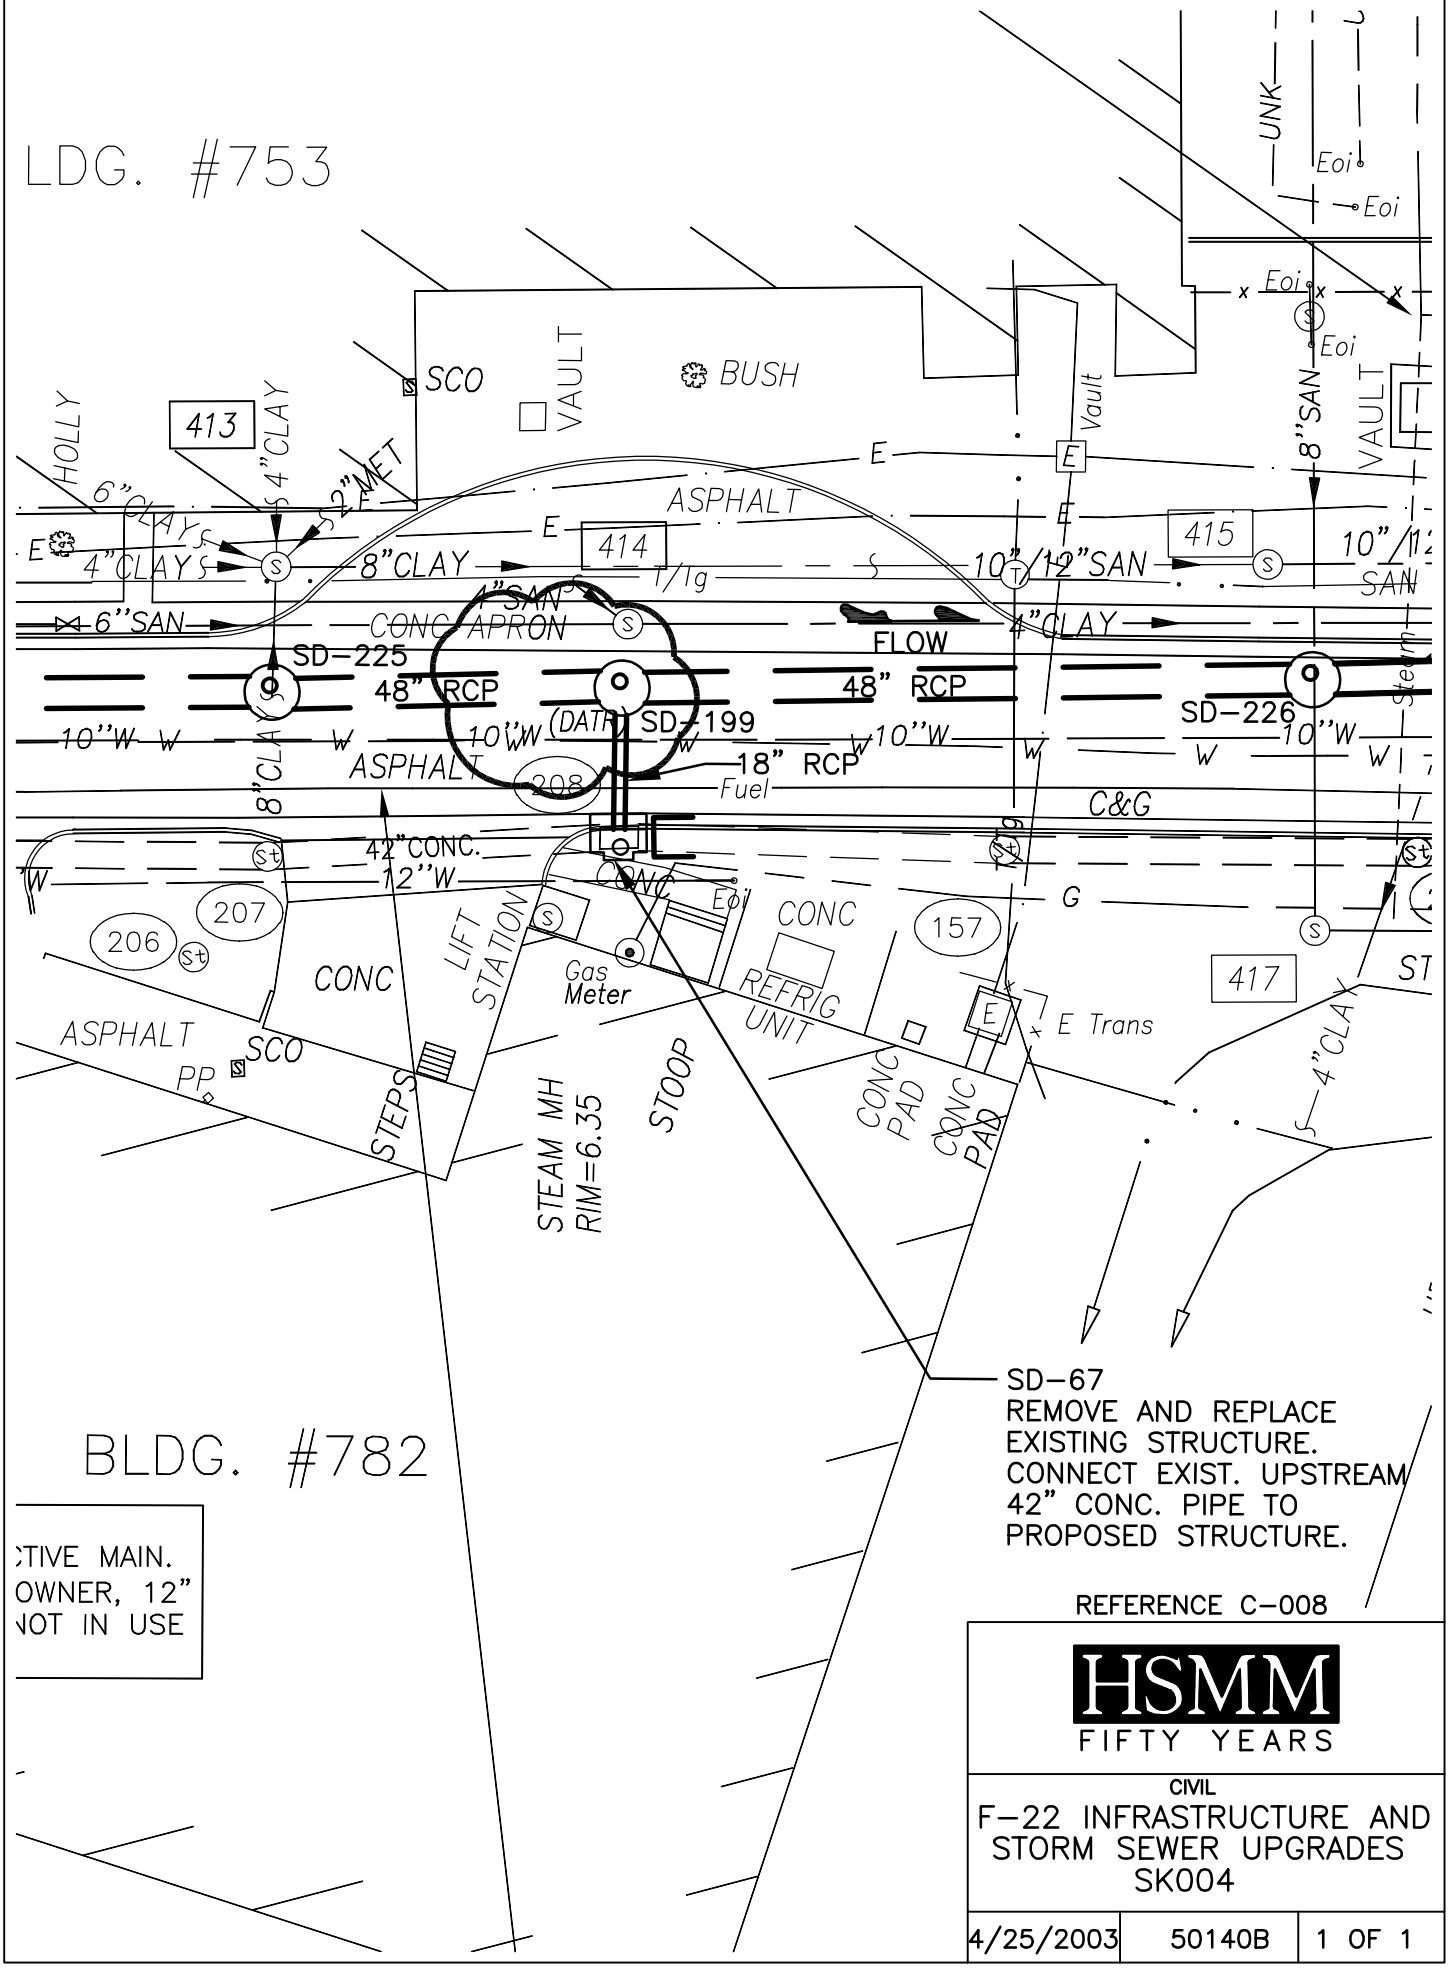

REFERENCE C-008

HSMM
FIFTY YEARS

CIVIL

F-22 INFRASTRUCTURE AND STORM SEWER UPGRADES
SK004

4/25/2003	50140B	1 OF 1