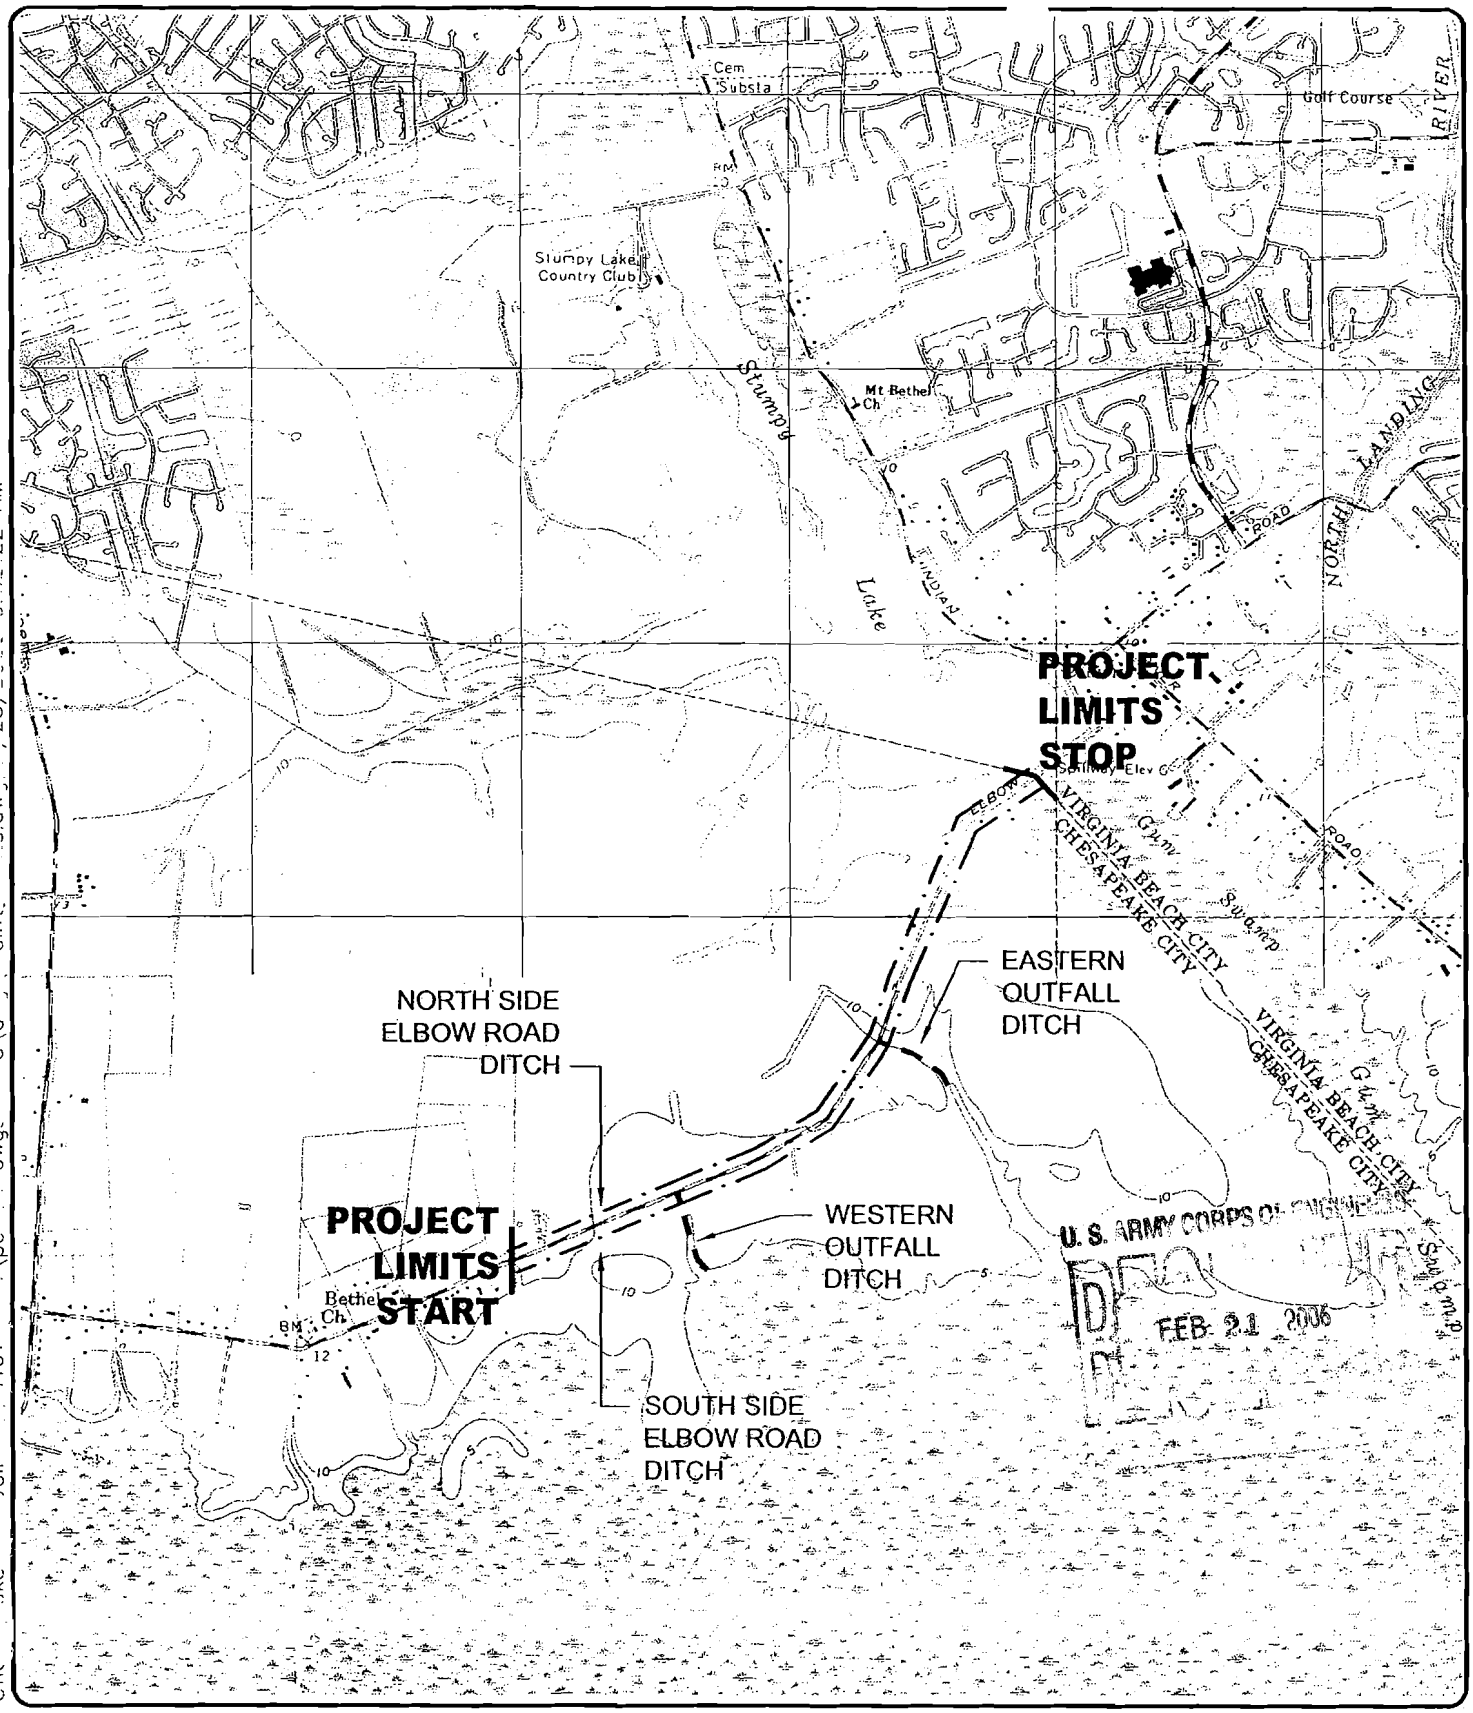

NORTH

SCALE: NOT TO SCALE
DATE: JANUARY '06
SHEET: 1

PHASE II ELBOW ROAD DITCH MAINTENANCE

VICINITY MAP

Kimley-Horn and Associates, Inc.

CITY OF CHESAPEAKE VIRGINIA 1963

KHA PROJECT No.: 116146004