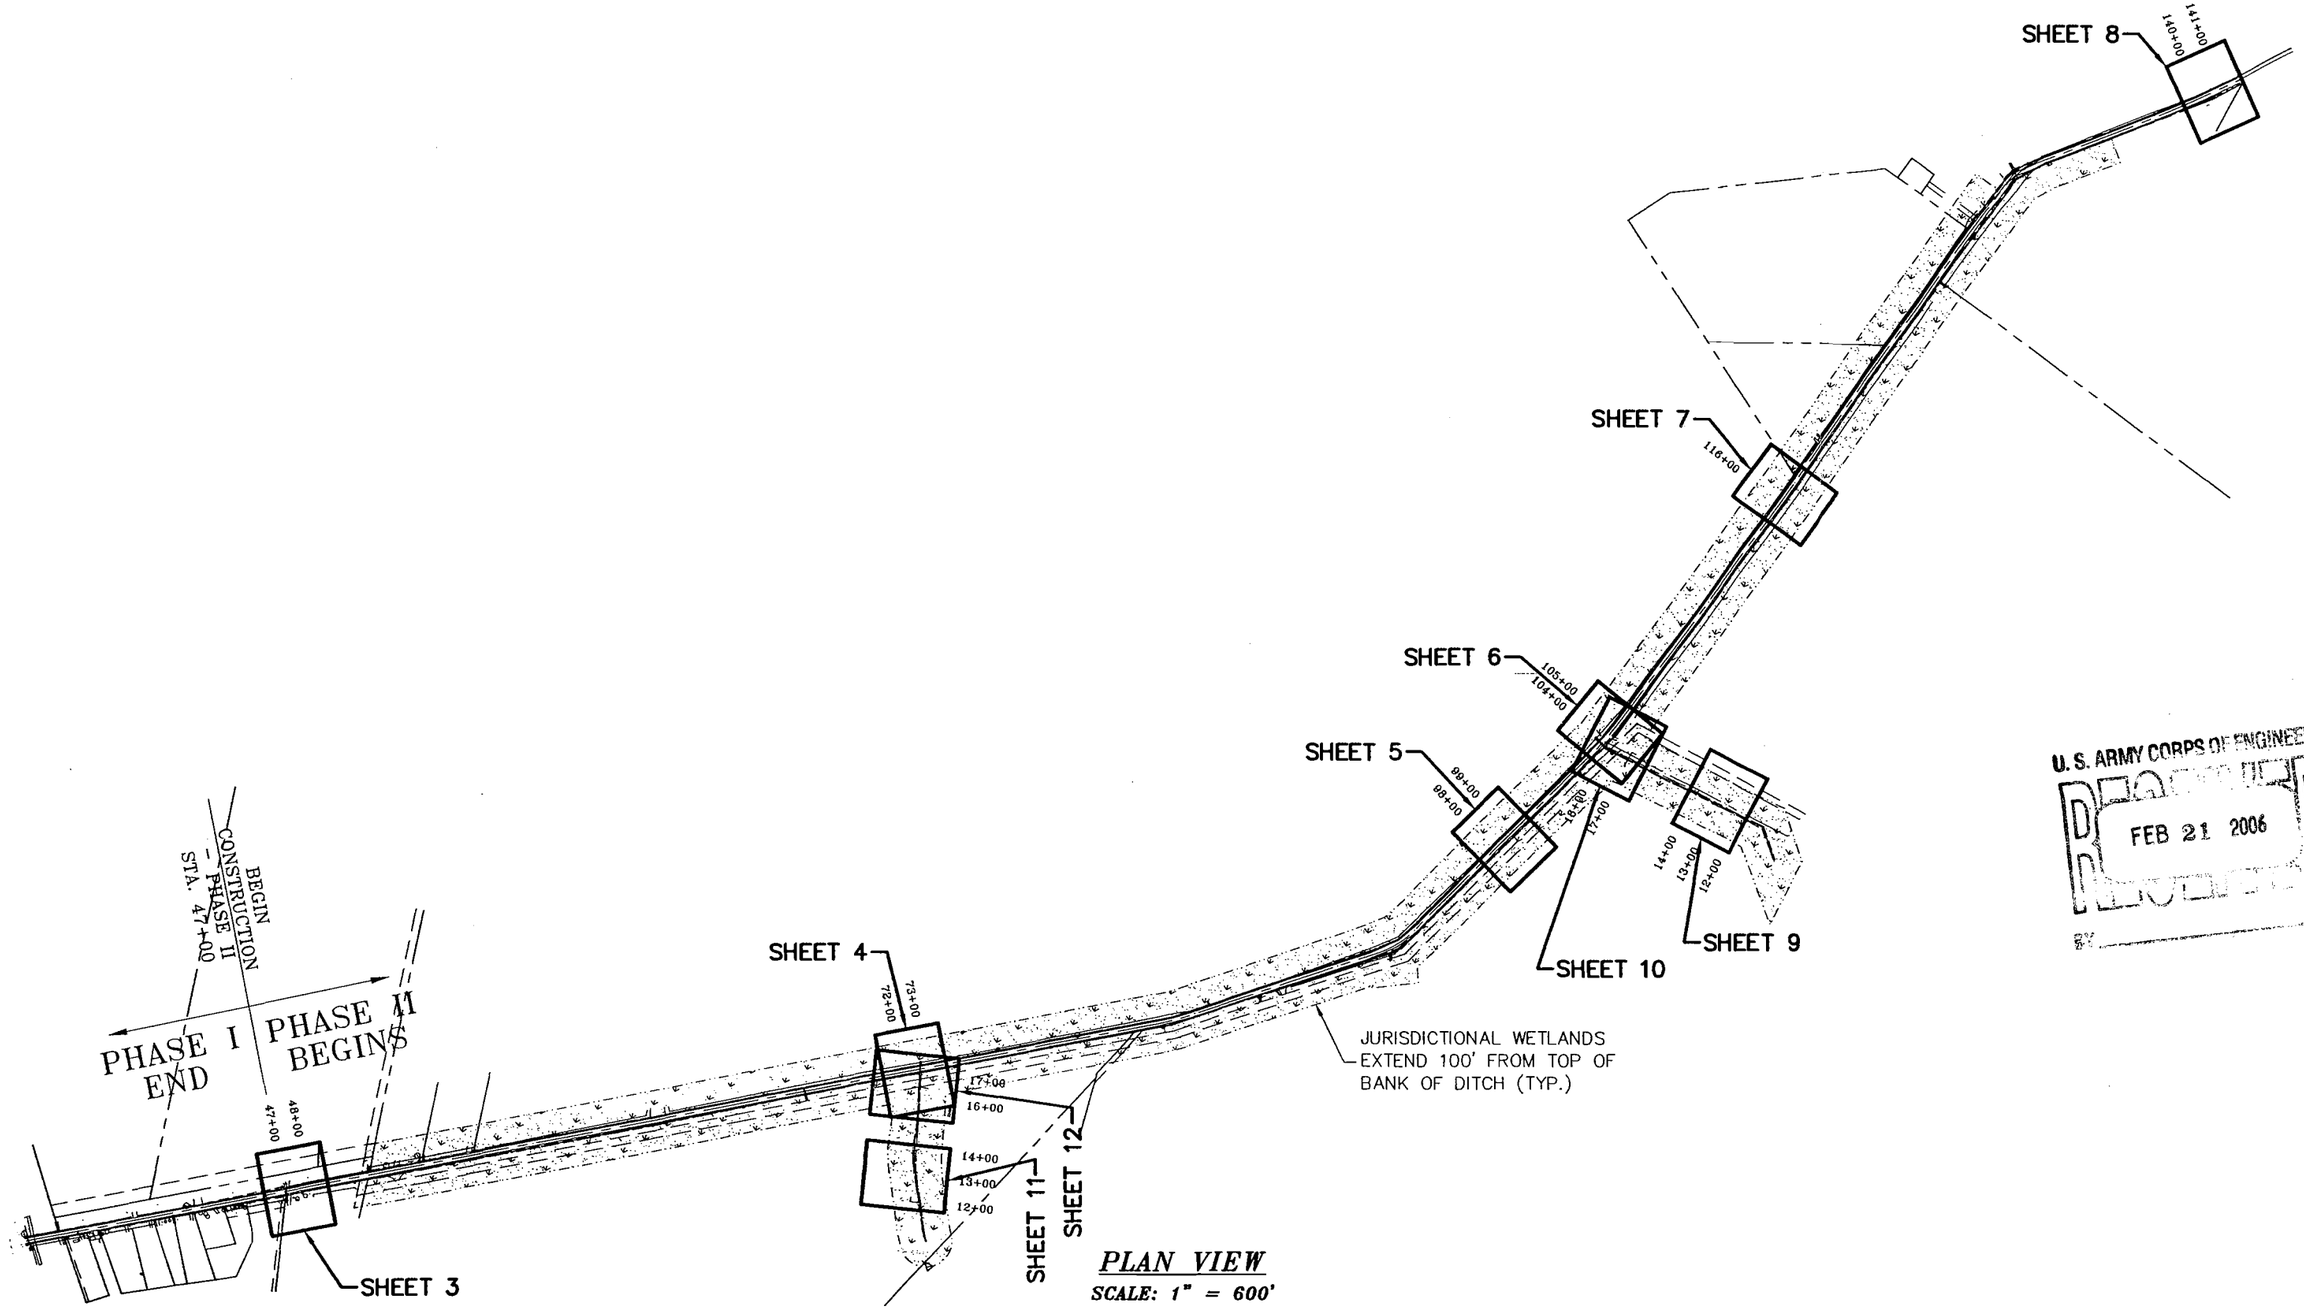

PLAN VIEW

SCALE: 1" = 600'

U. S. ARMY CORPS OF ENGINEERS
RECEIVED
FEB 21 2006
BY

ELBOW ROAD PHASE II

SHEET INDEX

Kimley-Horn and Associates, Inc.

SCALE: AS SHOWN
DATE: JANUARY '06
SHEET: 2

NORTH

KHA PROJECT No.: 116146004

CITY OF CHESAPEAKE · VIRGINIA · 1963

Q:\Project Files\City of Chesapeake On Call Env 116146001\permit dwgs\cadd\dwg\sheet_index.dwg, 1/25/2006 1:20:59 PM