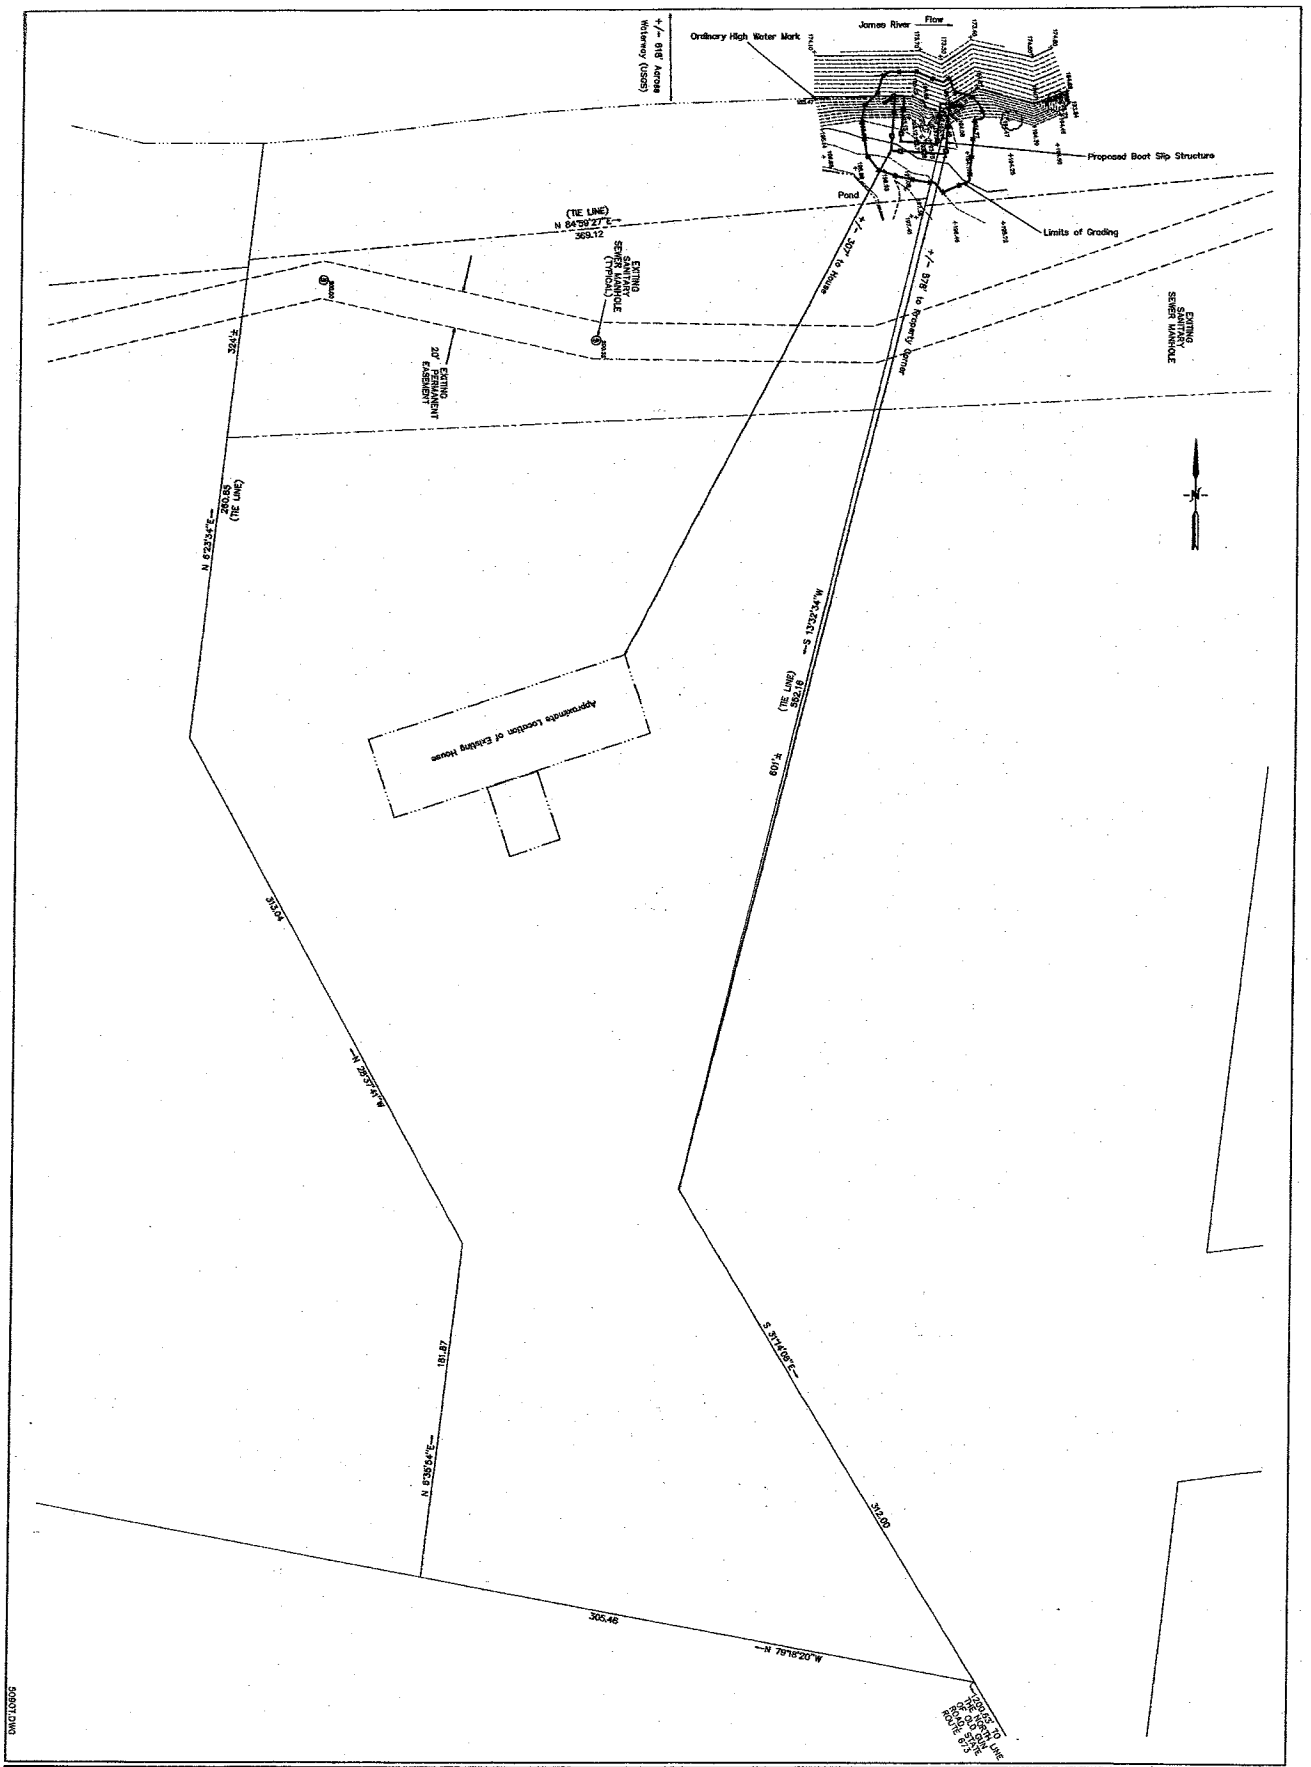

1	JN: 5090	SCALE: 1"=30'	DATE: May 8, 1997	TOPOGRAPHIC SURVEY OF A PORTION OF NO. 60 BELLONA ARSENAL
				MIDLOTHIAN DISTRICT — CHESTERFIELD COUNTY * VIRGINIA

KOONTZ-BRYANT, P.C.
Site Solutions from Concept to Construction
1703 NORTH PARHAM ROAD, SUITE 202
RICHMOND, VIRGINIA 23229
(804) 740-9200 FAX (804) 740-7338
kbpc@koontzbryant.com

DESIGNED:
DRAWN:
CHECKED:
REVISIONS:

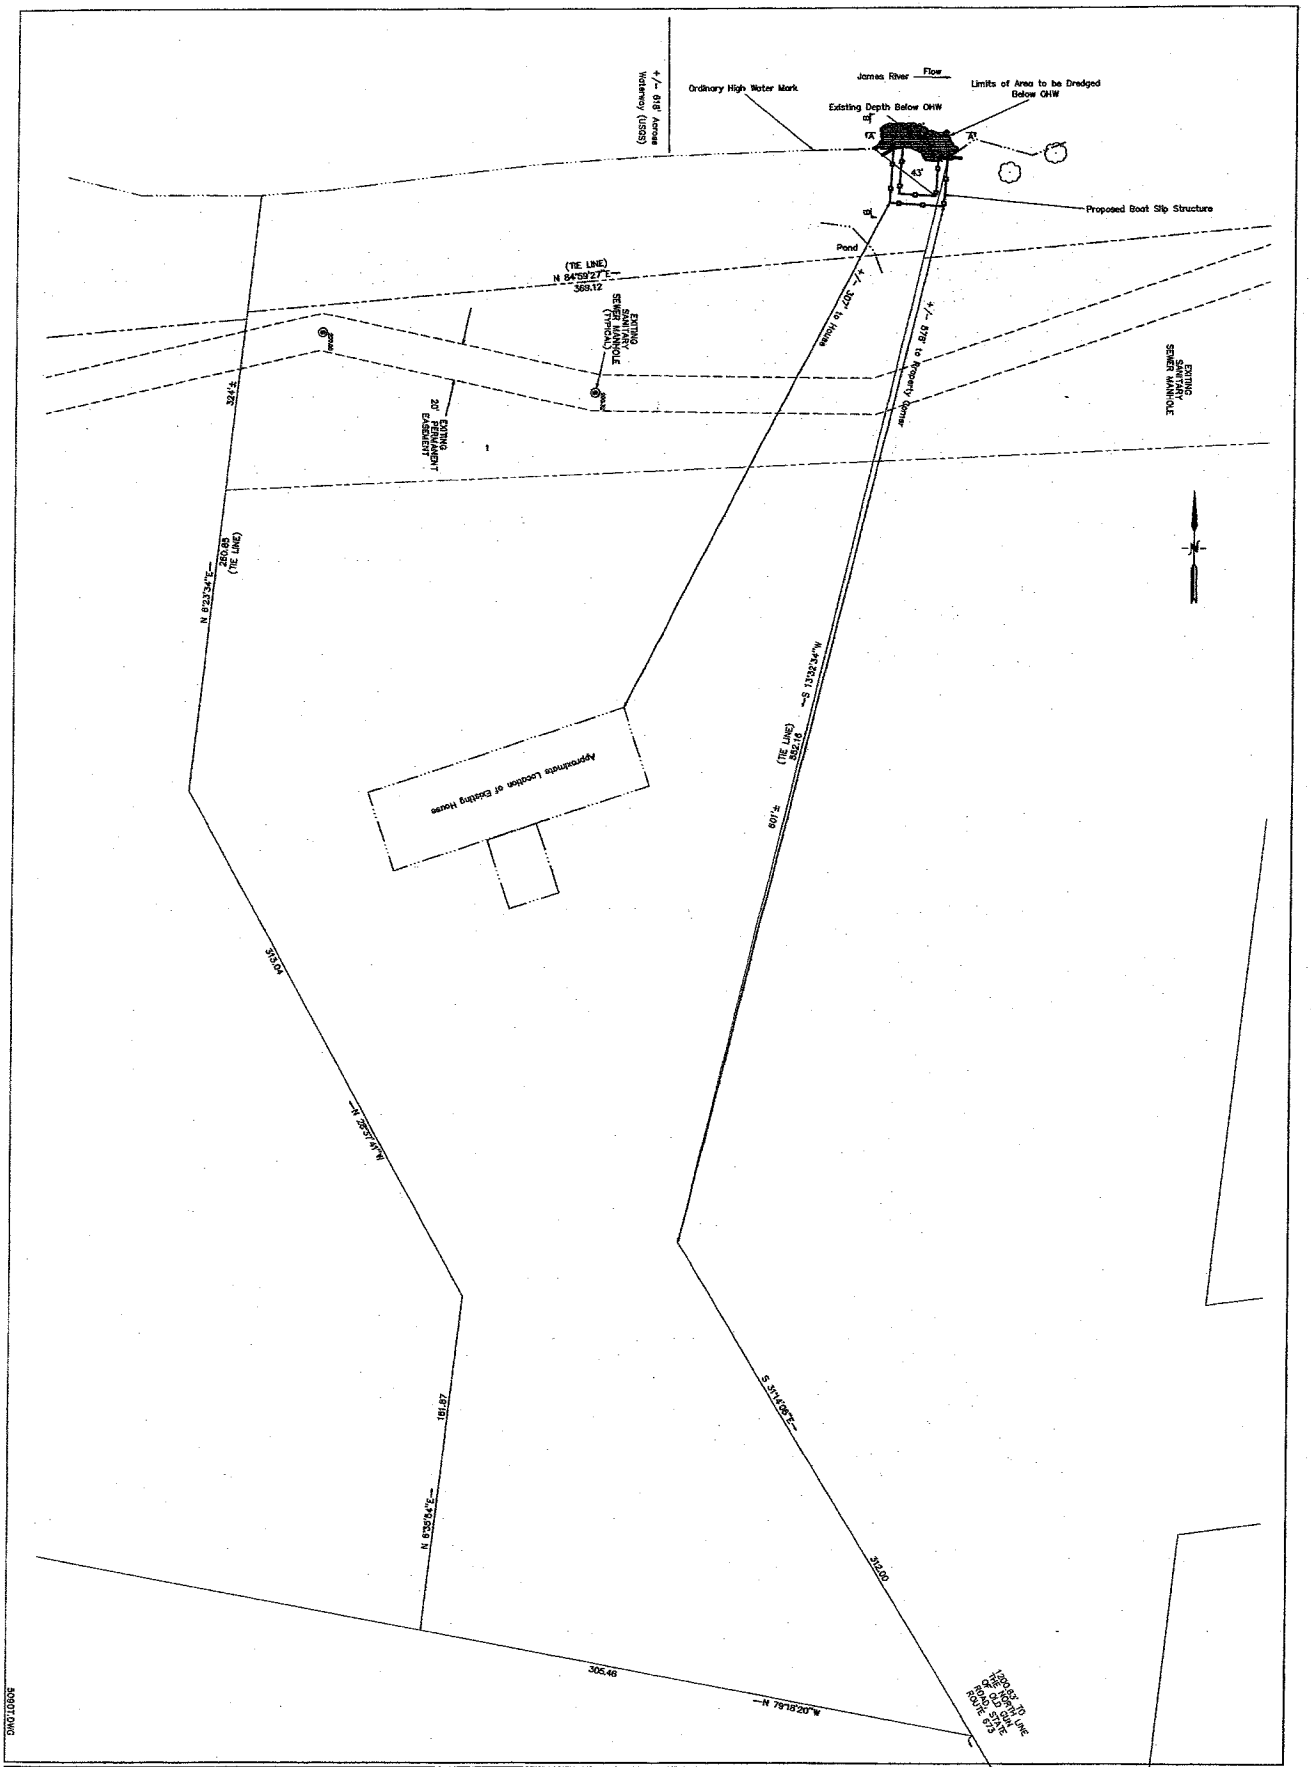

2	JN: 5090	SCALE: 1"=30'	DATE: May 5, 2008	BELLONA ARSENAL DREDGING PLAN	KOONTZ-BRYANT, P.C. Site Solutions from Concept to Construction 1703 NORTH PARHAM ROAD, SUITE 202 RICHMOND, VIRGINIA 23229 (804) 740-0200 FAX (804) 740-7338 kbpc@koontzbryant.com	DESIGNED: DRAWN: CHECKED:	REVISIONS:
				MIDLOTHIAN DISTRICT CHESTERFIELD COUNTY * VIRGINIA		

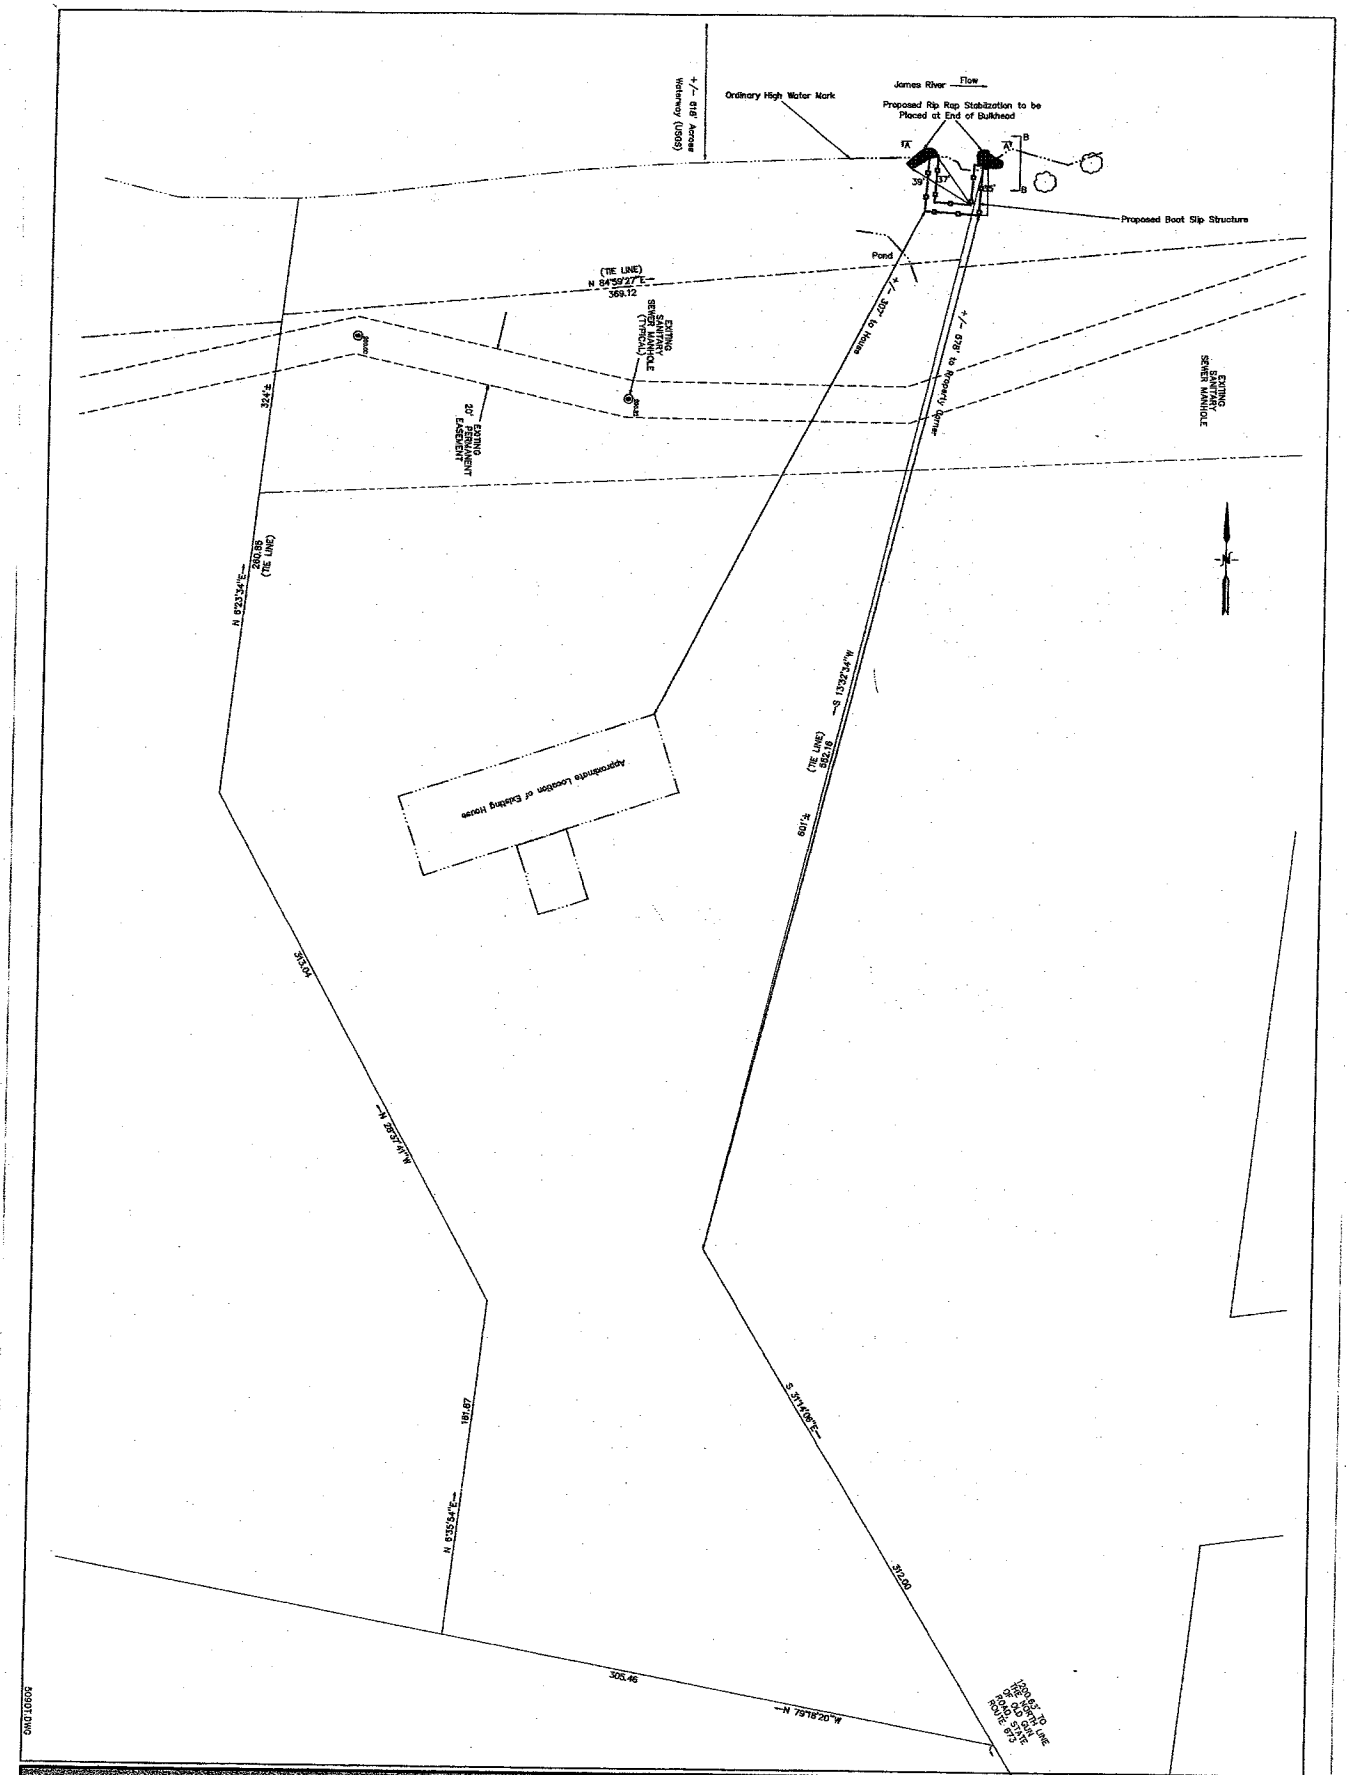

3	JN: 5090	SCALE: 1"=30'	DATE: May 5, 2006	BELLONA ARSENAL RIPRAP STABILIZATION
				MIDLOTHIAN DISTRICT — CHESTERFIELD COUNTY • VIRGINIA

KOONTZ–BRYANT, P.C.
Site Solutions from Concept to Construction
1703 NORTH PARHAM ROAD, SUITE 202
RICHMOND, VIRGINIA 23229
(804) 740-9200 FAX (804) 740-7338
kbpc@koontzbryant.com

DESIGNED:
DRAWN:
CHECKED:
REVISIONS: