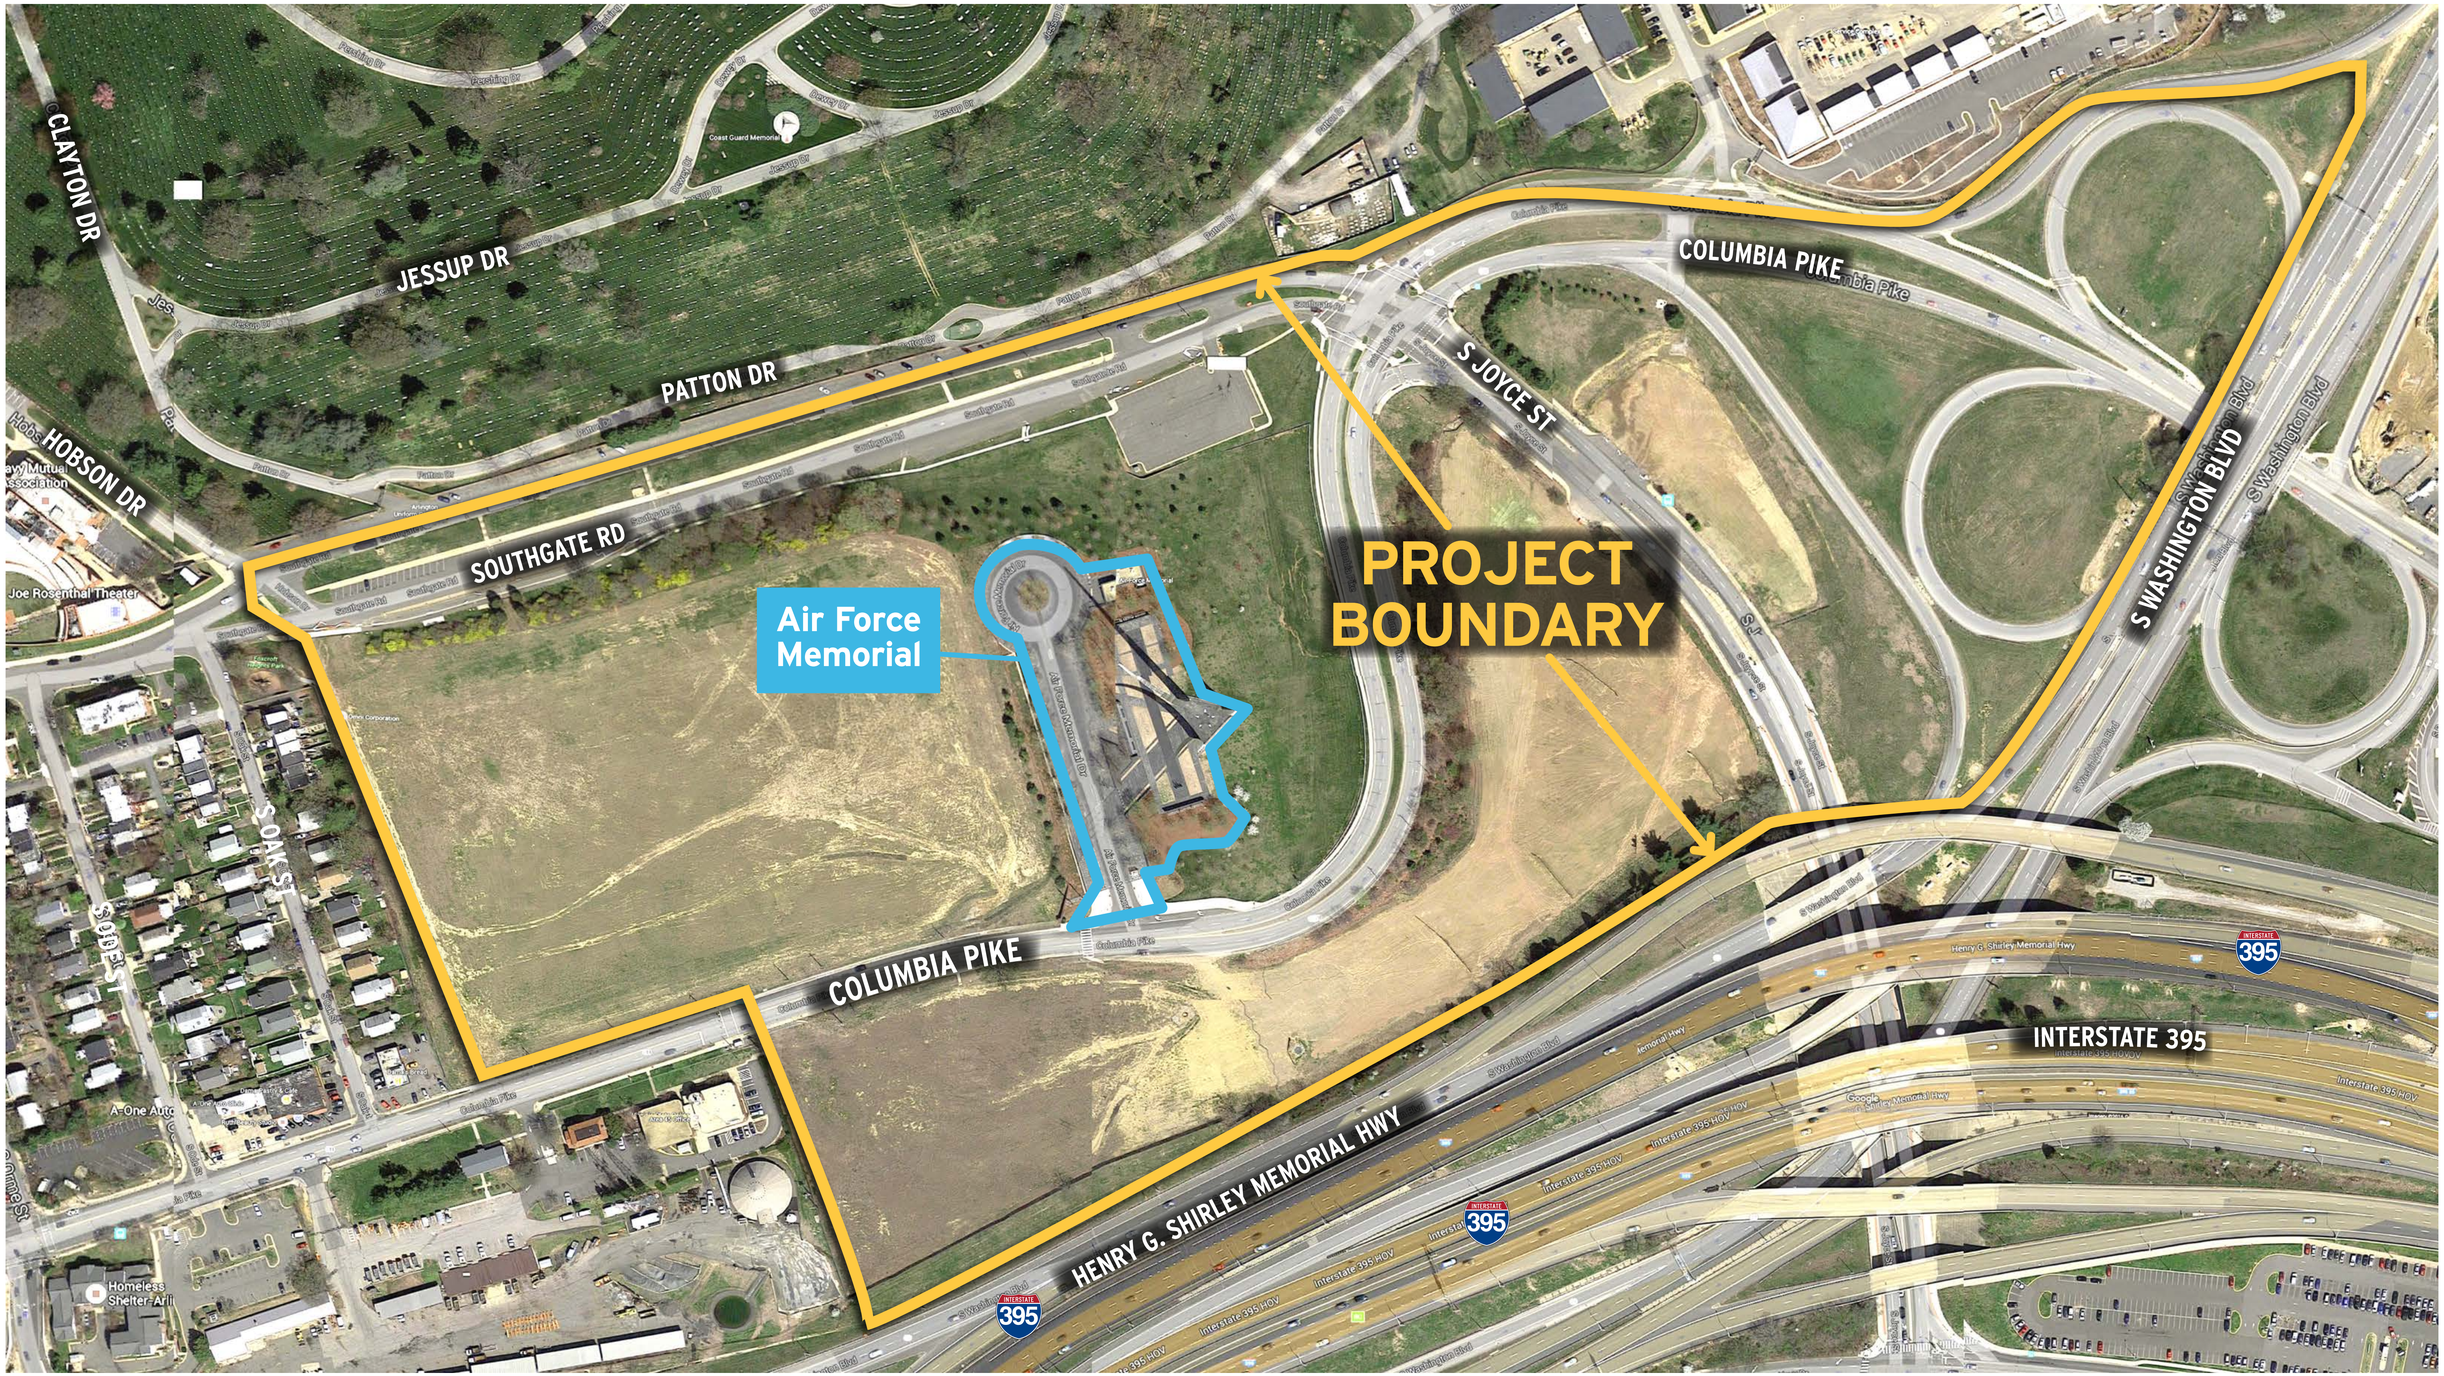SOUTHERN EXPANSION PROJECT SITE