LOCATION MAP
NTS

# City of Norfolk
Department of Public Works

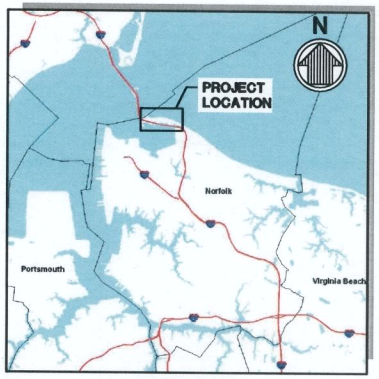


VICINITY MAP
NTS

# WILLOUGHBY SPIT
# SHORELINE IMPROVEMENTS

## CITY OF NORFOLK, VIRGINIA

| INDEX TO DRAWINGS | | |
|---|---|---|
| SHT No. | DISCIPLINE No. | TITLE |
| 1 | G-001 | TITLE SHEET & INDEX OF DRAWINGS |
| 2 | G-002 | GENERAL NOTES & ABBREVIATIONS |
| 3 | C-101 | OVERVIEW PLAN |
| 4 | C-102 | SITE PLAN – SHEET 1 OF 6 |
| 5 | C-103 | SITE PLAN – SHEET 2 OF 6 |
| 6 | C-104 | SITE PLAN – SHEET 3 OF 6 |
| 7 | C-105 | SITE PLAN – SHEET 4 OF 6 |
| 8 | C-106 | SITE PLAN – SHEET 5 OF 6 |
| 9 | C-107 | SITE PLAN – SHEET 6 OF 6 |
| 10 | C-301 | BREAKWATER SECTIONS |
| 11 | C-302 | DUNE CROSS SECTIONS |
| 12 | C-303 | BEACH RENOURISHMENT CROSS SECTIONS – SHEET 1 OF 2 |
| 13 | C-304 | BEACH RENOURISHMENT CROSS SECTIONS – SHEET 2 OF 2 |
| 14 | C-305 | TERMINAL GROIN REHABILITATION SECTIONS |
| 15 | C-501 | BREAKWATER DETAILS & TYPICAL SECTIONS |
| 16 | C-502 | TIMBER GROIN DEMOLITION DETAILS |

BEFORE YOU DIG,
CALL
"MISS UTILITY"
OF VIRGINIA
1-800-552-7001
(TOLL FREE)

DRAWING SCALES SHOWN BASED ON 22"x34" DRAWING

WILLOUGHBY SPIT
SHORELINE IMPROVEMENTS

TITLE SHEET & INDEX OF DRAWINGS

Designed by: BJ
Drawn by: BJ
Reviewed by: MR
Submitted by: MOFFATT & NICHOL
Date: JUNE 2012
Last by: JM
M&N Project No.: 6998-18
Drawing scale:
Drawing Size: Plot scale: 1:1 (D SHEET)

800 WORLD TRADE CENTER
NORFOLK, VA 23510
757-628-8222
moffatt & nichol

PREPARED FOR:
CITY OF NORFOLK DEPARTMENT
OF PUBLIC WORKS

COMMONWEALTH OF VIRGINIA
MICHAEL RIEGER
Lic. No.042862
PROFESSIONAL ENGINEER
SEAL
6/7/12

Sheet Reference Number:
G-001
SHEET 1 OF 16

File: P:\6998-18\500 CADD_Active\6998I8-0001; Plotted: 6/7/2012 10:59 AM by KOONS, DAVE; Saved: 5/24/2012 2:31 PM by DKOONS

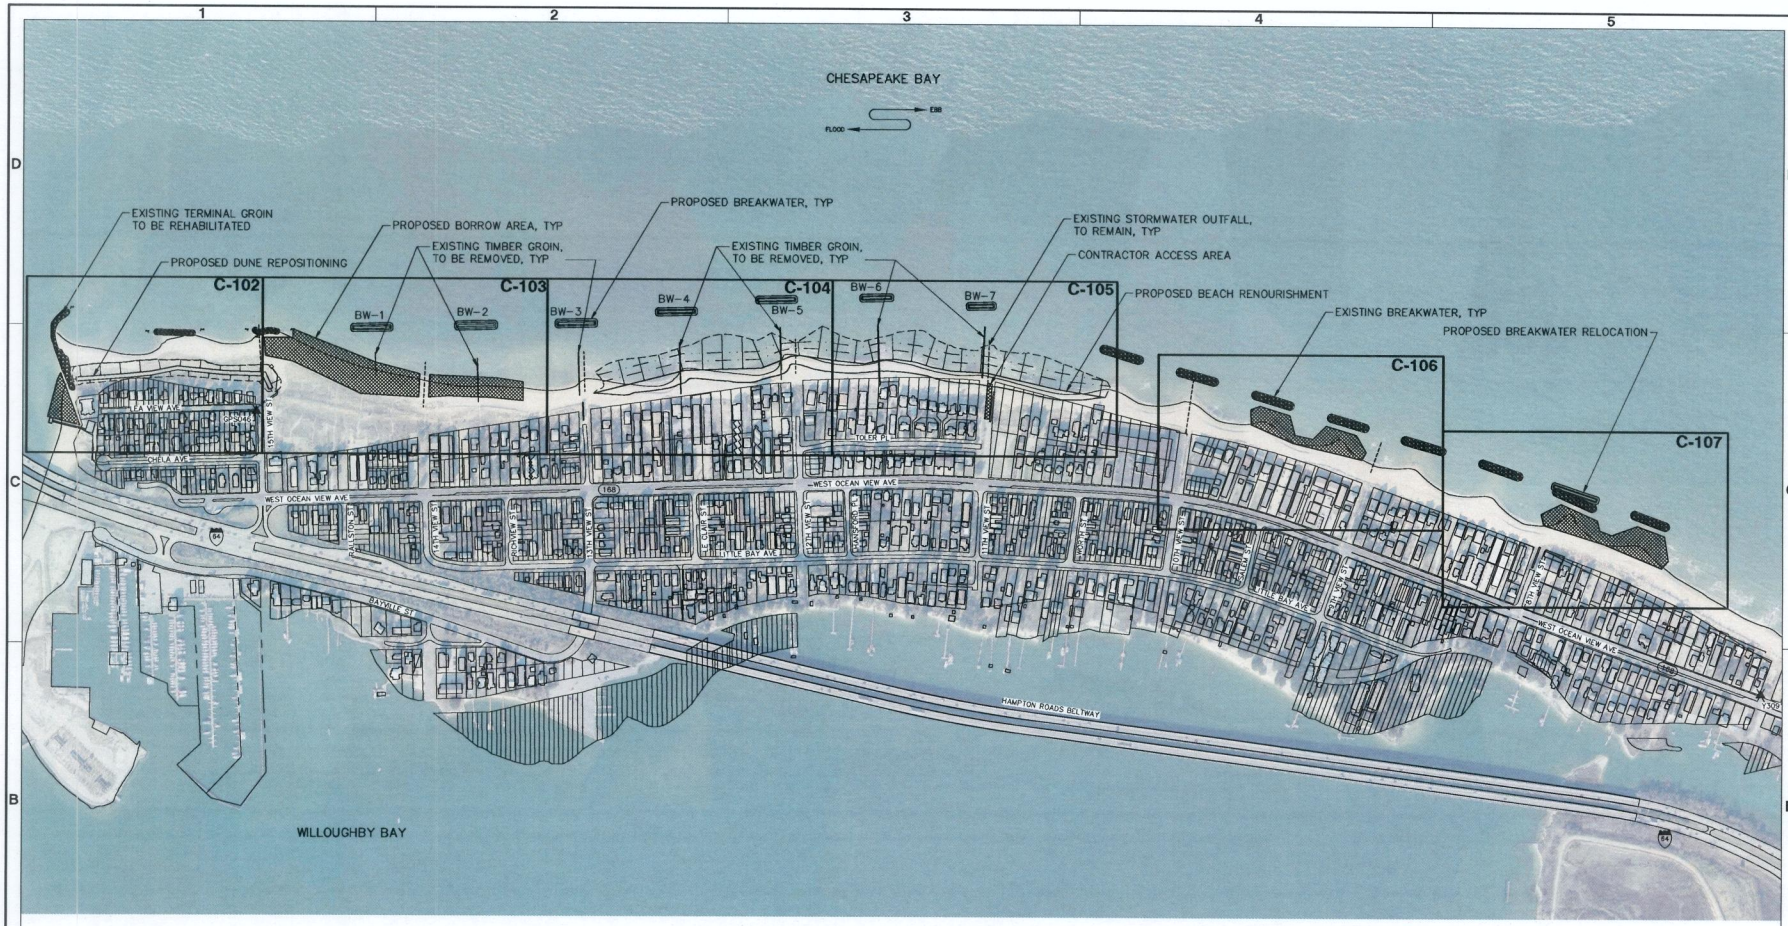


NOTES:

1. THE CONTRACTOR SHALL TAKE ALL MEASURES NECESSARY TO PROTECT EXISTING STRUCTURES (GROINS THAT REMAIN, STORMWATER OUTFALLS, BEACH ACCESS STRUCTURES, ETC.) AND DUNE VEGETATION ALONG ACCESS ROUTES. THE CONTRACTOR SHALL REPAIR AND/OR REPLACE DAMAGED STRUCTURES AND VEGETATION AS REQUIRED BY THE CONSTRUCTION ENGINEER. CONTRACTOR SHALL USE MATS OR TEMPORARY SAND FILL, AS DEEMED NECESSARY, TO PROTECT THE STRUCTURES. AS DIRECTED BY THE CONSTRUCTION ENGINEER, ALL FILL AND MATS SHALL BE REMOVED UPON COMPLETION OF THE PROJECT.
2. PROPOSED BREAKWATER AVERAGE LENGTH = 170 L.F.±
   PROPOSED BREAKWATER AVERAGE FOOTPRINT BOTTOM AREA = 7820 S.F.±
   PROPOSED BREAKWATERS TOTAL FOOTPRINT BOTTOM AREA = 54,720 S.F.±

| BENCH MARK MONUMENT COORDINATE AND ELEVATION DATA | | | |
|---|---|---|---|
| DESIGNATION | NORTHING | EASTING | ELEVATION (NAVD 88) |
| BW BASE | 3511017.535 | 12145428.259 | 12.215 |
| Y309 | 3518170.834 | 12134917.899 | 4.600 |
| H310 | 3506882.750 | 12155093.800 | 5.663 |
| GPS046 | 3519549 | 12127412 | 2.38 |

N

300' 0' 300' 600'

SCALE: 1"=300'

DRAWING SCALES SHOWN BASED ON 22"x34" DRAWING

WILLOUGHBY SPIT
SHORELINE IMPROVEMENTS

OVERVIEW PLAN

| Mark | Description | Date |
|---|---|---|

Designed by: BJJ
Drawn by: DKR
Reviewed by: MR
Submitted by: MOFFATT & NICHOL

Date: JUNE 2012
M&N Project No: 6998-18
Drawing Scale:
Plot scale: 1:1 (D SHEET)
Rev: -

moffatt & nichol
800 WORLD TRADE CENTER
NORFOLK, VA 23510
757-628-8222

PREPARED FOR:
CITY OF NORFOLK DEPARTMENT
OF PUBLIC WORKS

COMMONWEALTH OF VIRGINIA
MICHAEL RIEGER
Lic. No.042862
6/1/12
PROFESSIONAL ENGINEER
SEAL

Sheet Reference Number:
C-101
SHEET 3 OF 16

File: P:\6998-18\500 CAD_Active\699818-C101- Plotted: 6/7/2012 10:59 AM by KOONS, DAVE; Saved: 6/6/2012 6:30 PM by DKOONS

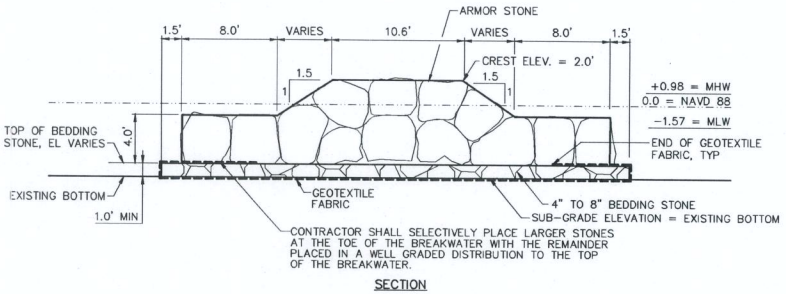


SECTION

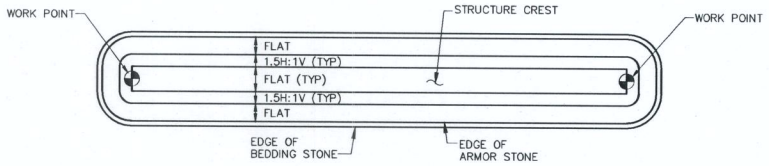


PLAN

NOTE:

1. NO CHINKING IS ALLOWED WITHIN THE ARMOR STONE.

## C1 TYPICAL BREAKWATER DETAIL

C-301 — 1"=50'

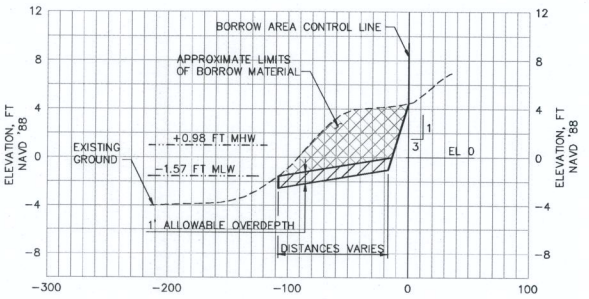


## A1 BORROW AREA TYPICAL SECTION

C-103, C-106, C-107 — C-102 — HORIZ: 1"=50' VERT: 1"=5'

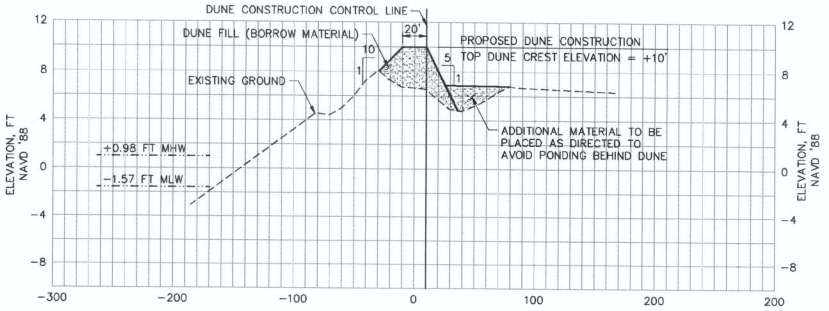


## C3 DUNE CONSTRUCTION TYPICAL SECTION

C-302 — C-102 — HORIZ: 1"=50' VERT: 1"=5'

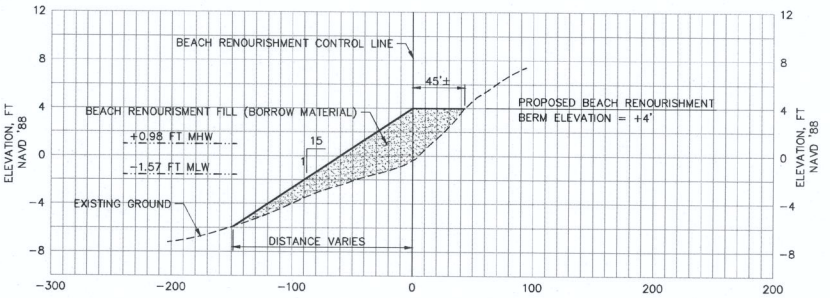


## B3 BEACH RENOURISHMENT TYPICAL SECTION

C-105, C-303, C-304 — C-104 — HORIZ: 1"=50' VERT: 1"=5'

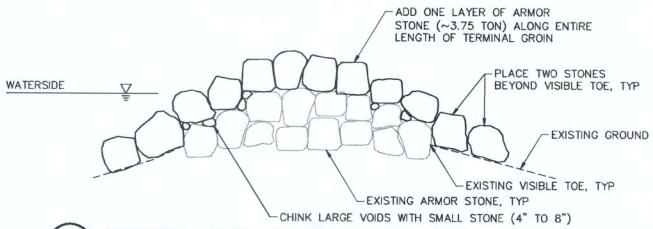


## A3 TERMINAL GROIN REHABILITATION TYPICAL SECTION

C-305 — C-102 — NOT TO SCALE

DRAWING SCALES SHOWN BASED ON 22"x34" DRAWING

CITY OF NORFOLK, VIRGINIA — DEPARTMENT OF PUBLIC WORKS

WILLOUGHBY SPIT SHORELINE IMPROVEMENTS

DETAILS & TYPICAL SECTIONS

Rev. | Description | Date | Appr.

Designed by: BJJ | Drawn by: DK | Checked by: JM | Reviewed by: MR | Submitted by: MOFFATT & NICHOL

Date: JULY 2012 | M&N Project No. 6998-18 | Drawing code: | Drawing Scale: Plot scale=1:1 (D SHEET)


800 WORLD TRADE CENTER
NORFOLK, VA 23510
757-628-8222
moffatt & nichol


COMMONWEALTH OF VIRGINIA
MICHAEL RIEGER
Lic. No.042862
6/7/12
PROFESSIONAL ENGINEER
SEAL

Sheet Reference Number:
C-501
SHEET 15 OF 16

File: P:\6998-18\500 CADD\Active\699818-C501.dwg Plotted: 6/7/2012 11:01 AM by KOONS, DAVE; Stored: 5/29/2012 8:50 AM by DKOONS