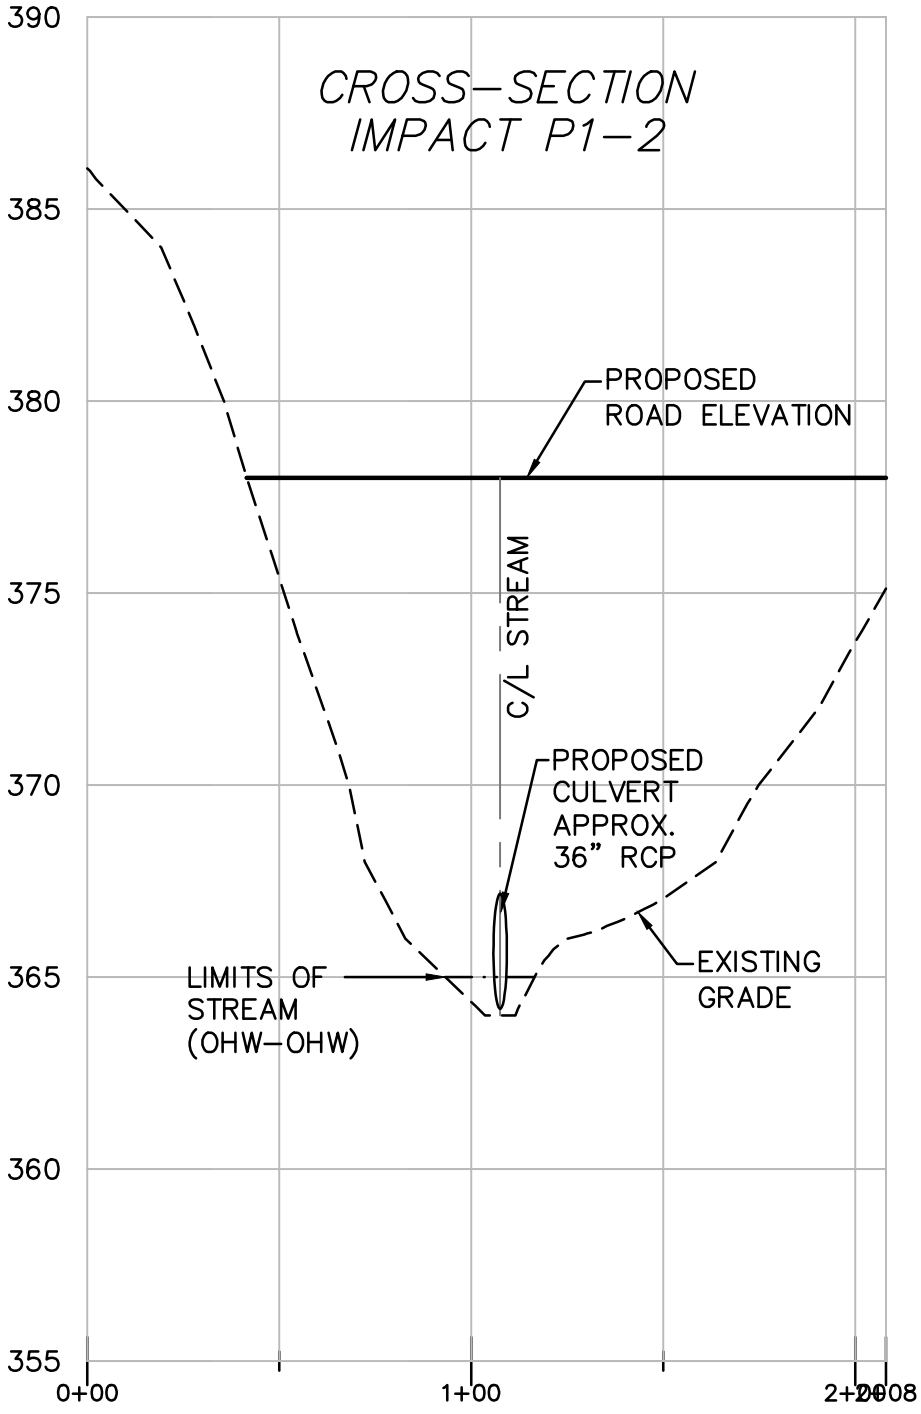
CROSS-SECTION
IMPACT P1-2
390
385
380
375
370
365
360
355
0+00
1+00
2+00
PROPOSED
ROAD ELEVATION
C/L STREAM
PROPOSED
CULVERT
APPROX.
36" RCP
EXISTING
GRADE
LIMITS OF
STREAM
(OHW-OHW)

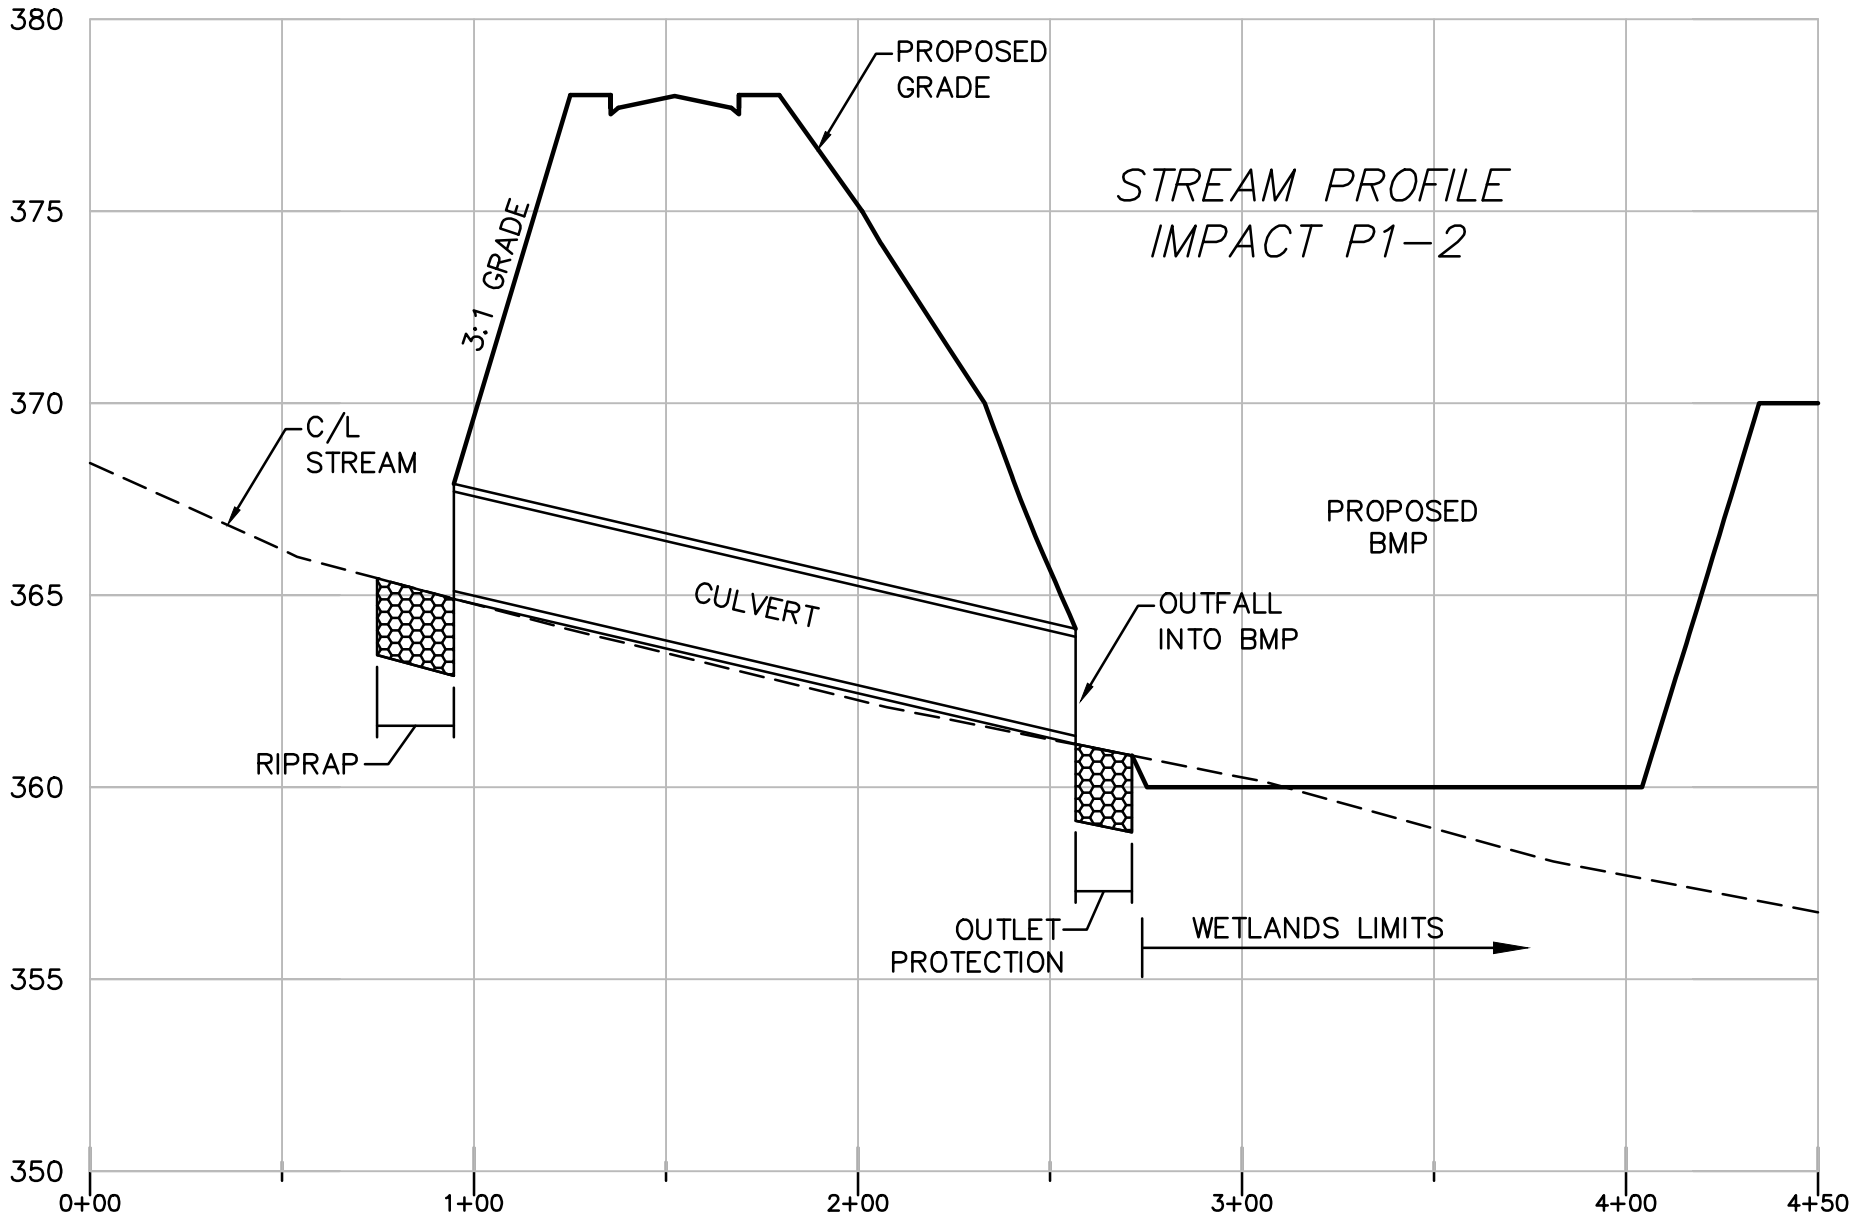
STREAM PROFILE
IMPACT P1-2
PROPOSED GRADE
3:1 GRADE
C/L STREAM
CULVERT
OUTFALL INTO BMP
PROPOSED BMP
RIPRAP
OUTLET PROTECTION
WETLANDS LIMITS
380
375
370
365
360
355
350
0+00
1+00
2+00
3+00
4+00
4+50