AMERICAN LAND CONCEPTS
238 B MAIN STREET
REISTERSTOWN, MARYLAND 21136
PHONE: (410)-526-2688

Cross-Sectional View 2-2'

BELLWOOD MARINE TERMINAL

Chesterfield County, Virginia
April 2012, Revised June 2012, August 2012

U.S. ARMY CORPS OF ENGINEERS
RECEIVED
AUG 28 2012
BY

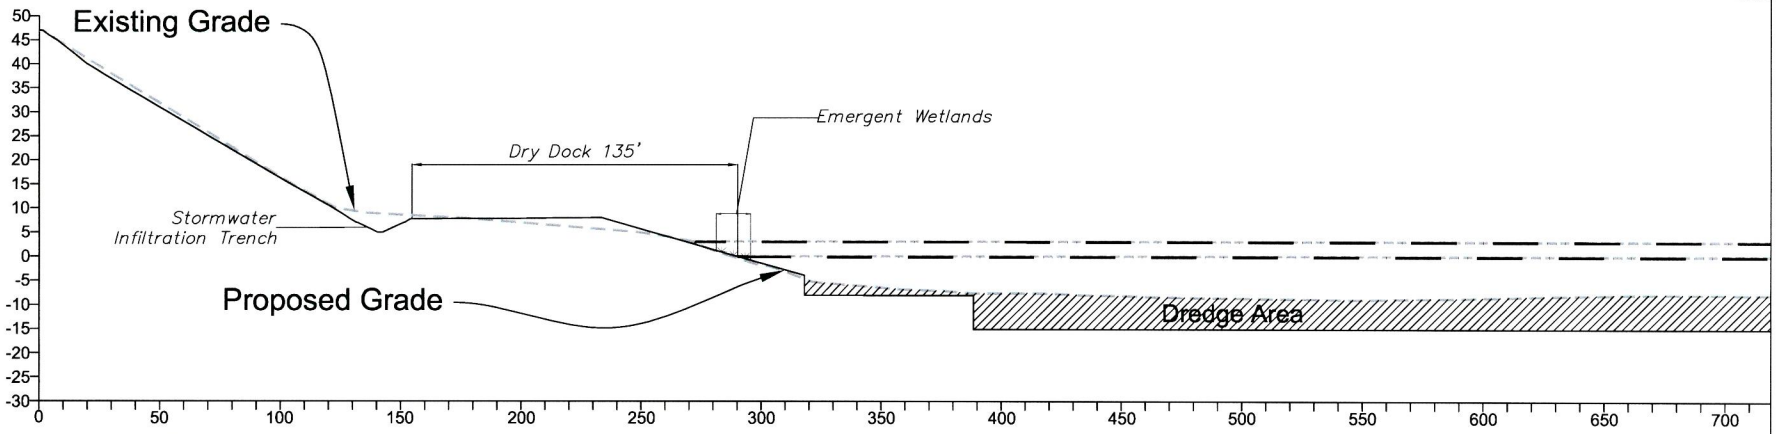

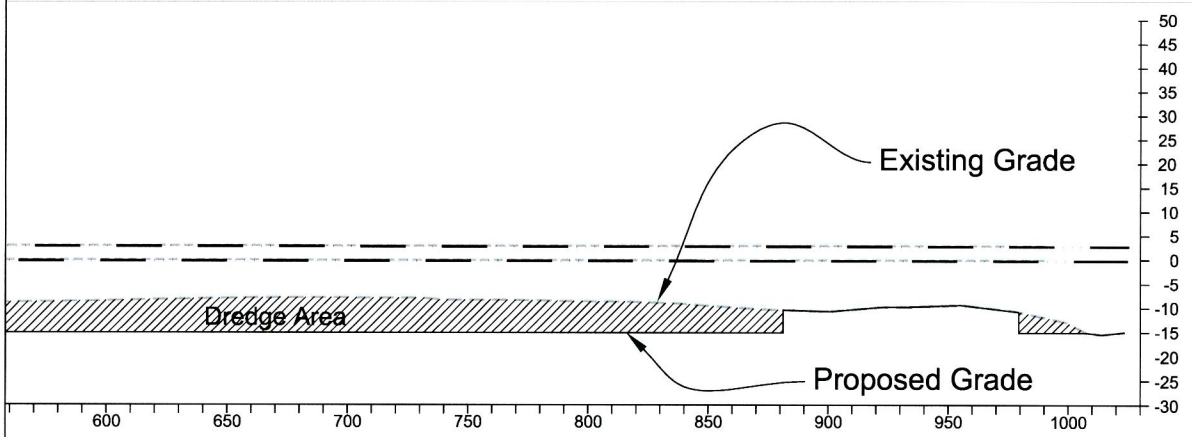

Existing Grade
Existing Mean High and Low Water
Proposed Grade
Proposed Mean High and Low Water

Total impacts:
Terminal and Dry Dock Constrution =
- 750± SF of Tidal Scrub-Shrub Wetlands
-1,489± SF of Tidal Emergent Wetlands
- 438± SF of Tidal Non-Vegetated Wetlands

Dredging Activities =
- 275± SF of Tidal Scrub-Shrub Wetlands
-1,810± SF of Tidal Emergent Wetlands
- 77± SF of Tidal Non-Vegetated Wetlands
- 2.77± Acres of Man-Made Cove (Open Water)

Drainage Area ≈ 9 Acres

Scale: Horizontal 1"=50', Vertical 1"=25'

Cubic Yards of Fill Below Mean High Water = 166 CY