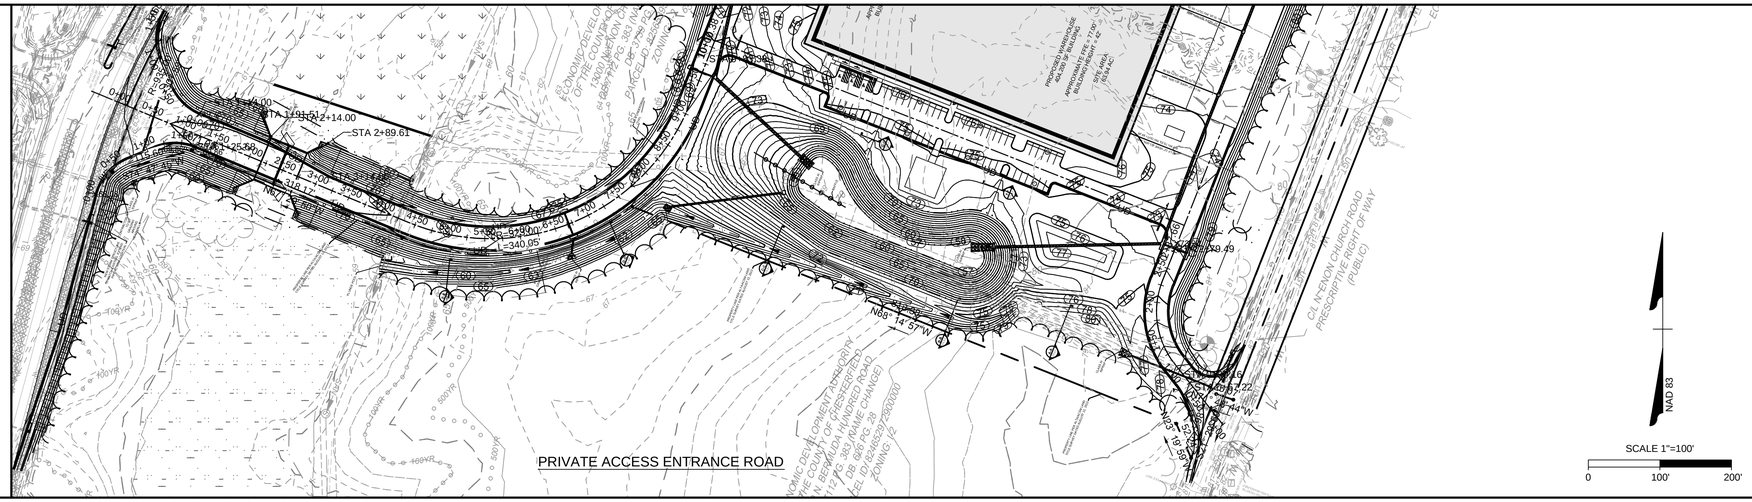

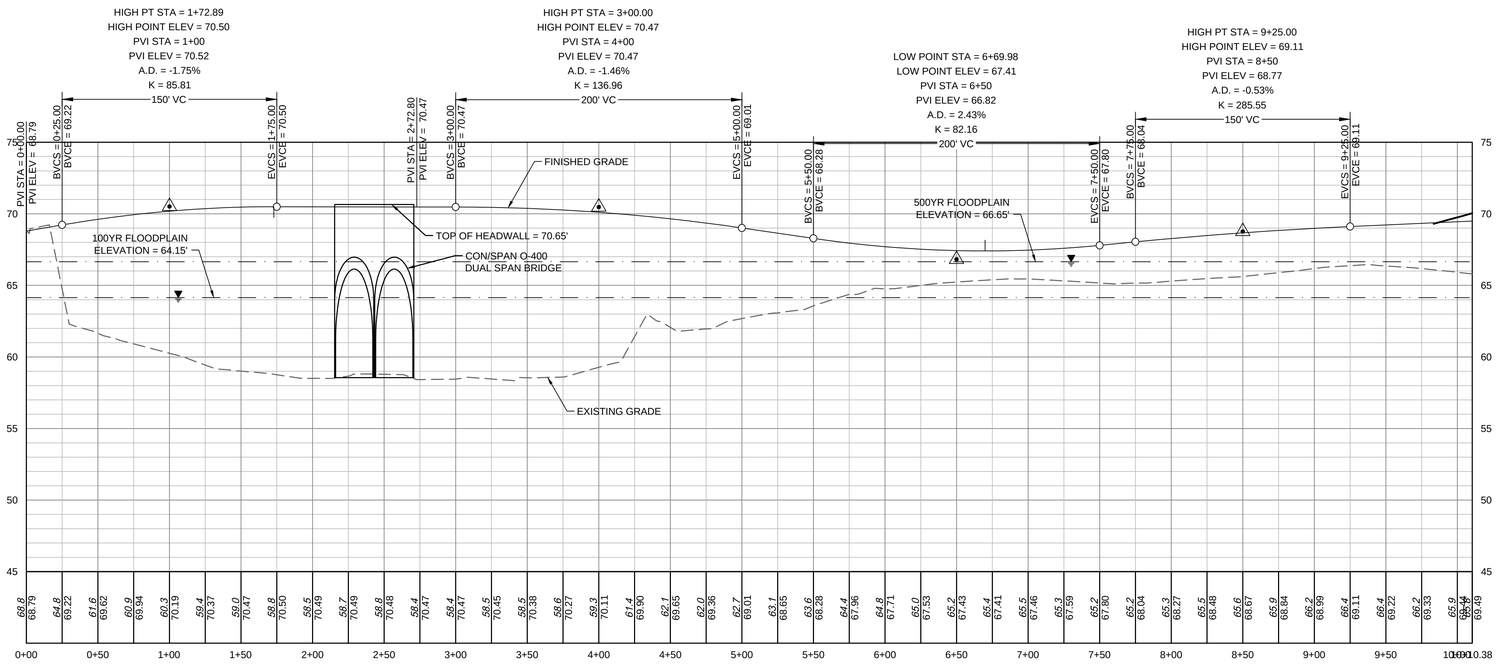

MEADOWVILLE ENTRANCE ROAD
VERTICAL PROFILE
PRIVATE ACCESS SECTION

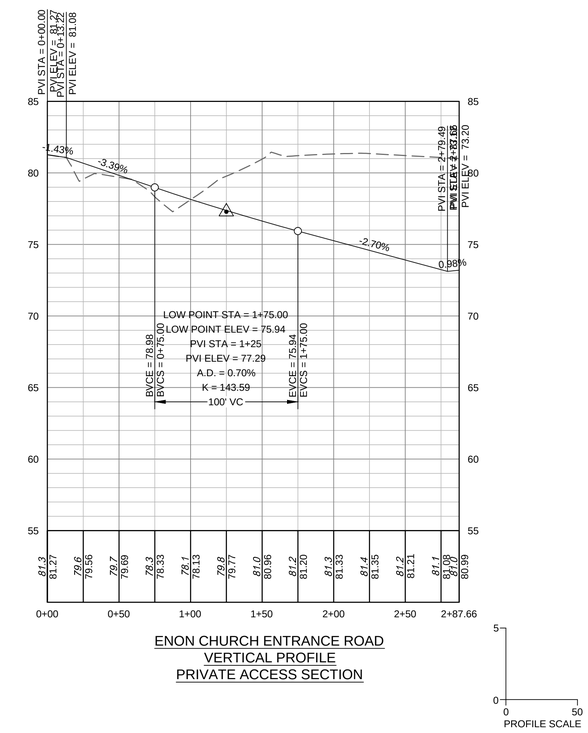

ENON CHURCH ENTRANCE ROAD
VERTICAL PROFILE
PRIVATE ACCESS SECTION

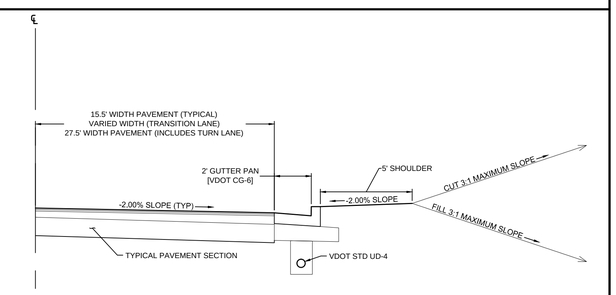

MEADOWVILLE ENTRANCE ROAD
TYPICAL SECTION
NO SCALE

COMMONWEALTH OF VIRGINIA
NICHOLAS C. HADIARIS
Lic. No. 043682
8/29/13
PROFESSIONAL ENGINEER

THIS DRAWING PREPARED AT THE
CORPORATE OFFICE
1001 Boulders Parkway, Suite 300 | Richmond, VA 23225
TEL 804.200.6500 FAX 804.560.1016 www.timmons.com

YOUR VISION ACHIEVED THROUGH OURS.

TIMMONS GROUP

REVISION DESCRIPTION	DATE

DATE	28 AUG 2013
DRAWN BY	R. NICHOLS
DESIGNED BY	R. NICHOLS
CHECKED BY	N. HADIARIS
SCALE	1" = 100'

PROJECT BULLDOG
MATOACA DISTRICT - CHESTERFIELD COUNTY - VIRGINIA

ROAD PROFILES

JOB NO.	34317
SHEET NO.	C3.2.0

These plans and associated documents are the exclusive property of TIMMONS GROUP and may not be reproduced in whole or in part and shall not be used for any purpose whatsoever, inclusive, but not limited to construction, bidding, and/or construction staking without the express written consent of TIMMONS GROUP.

S:\35534317-MTP_Project_Bulldog\DWG\Sheet\C0\34317C-C3.2.0-PFRD.dwg | Plotted on 8/27/2013 11:06 PM | by Robert Nichols