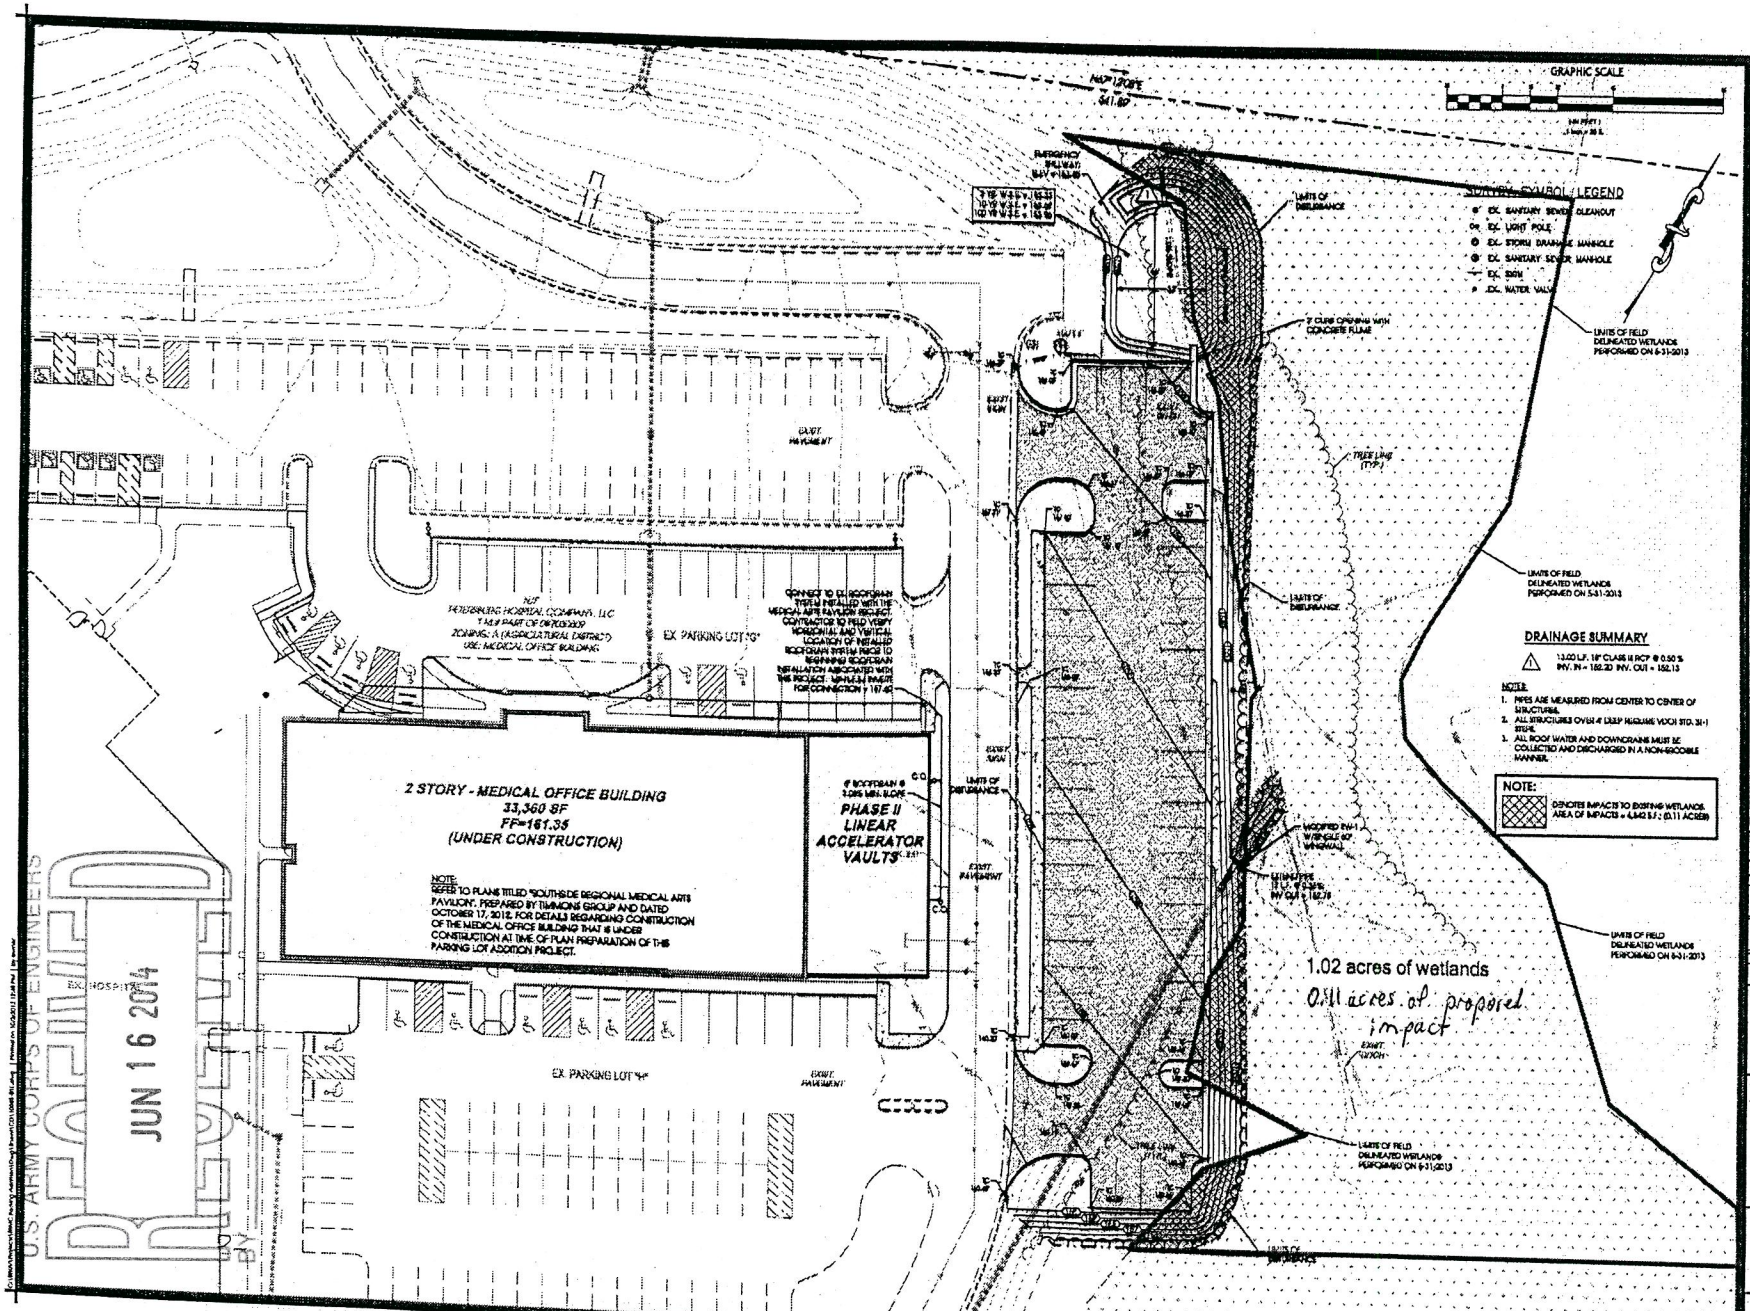

sekivsolutions
OPTIMIZING YOUR DEVELOPMENT WORLD
14207 POND CHASE PLACE | MIDLOTHIAN, VA | 23113
TELEPHONE NO. 804.930.8564 | www.sekivsolutions.com

SCALE: 1" = 20' | PROJECT NO.: 10083 | PROJECT MANAGER: CHRIS THOMPSON | QUALITY ASSURANCE: STIG OWENS

COMMONWEALTH OF VIRGINIA
Stig Owens
Lic. No. 021331
9/30/13
PROFESSIONAL ENGINEER

DATE: JUNE 5, 2013

REVISION BLOCK

DATE	DESCRIPTION
8-30-13	ADDRESSING CITY COMMENTS - REVISED LOT CONFIGURATION
9-30-13	ADDRESSING CITY COMMENTS - SIGNATURE MT

COMMUNITY HEALTH SYSTEMS
4000 MERIDIAN BLVD
FRANKLIN, TN 37067
CONTACT: TOM CLARK

SOUTHSIDE REGIONAL MEDICAL ARTS PAVILION PARKING ADDITION

GRADING AND DRAINAGE PLAN

SHEET NO.
C4.0