USACE/Regulatory
Rcvd by JSS 6/22/15

WETLAND SECTION I

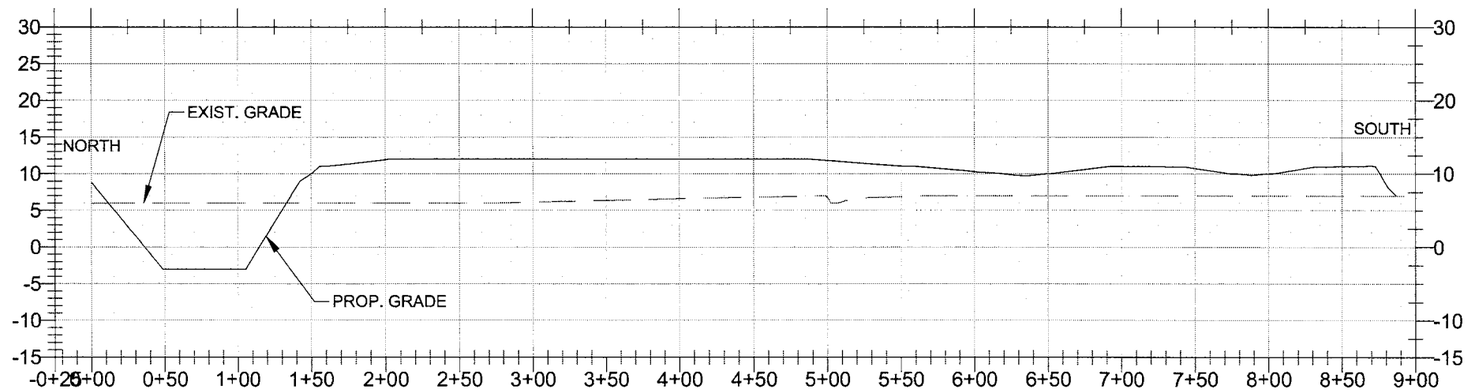

SCALE:
1" = 100' H
1" = 20' V

WETLAND SECTION II

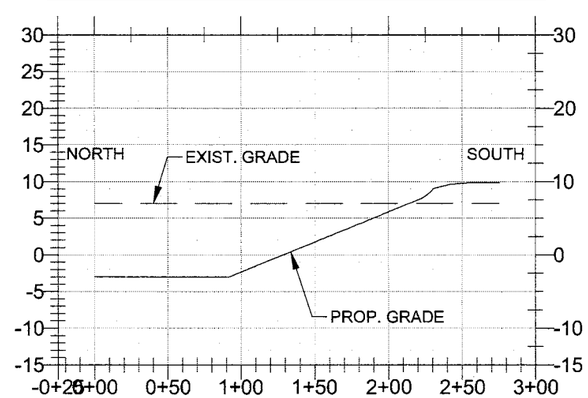

SCALE:
1" = 100' H
1" = 20' V

RECEIVED
JUN 18 2015
MARINE RESOURCES COMMISSION

PERMITTING PLAN - DETAILS

ROBERTSON LOIA ROOF
ARCHITECTS & ENGINEERS
3460 Preston Ridge Road . Suite 275 . Alpharetta, Georgia 30005
770-674-2600 . Fax 678-319-0745

SHEET TITLE
PERMITTING PLAN 2

KROGER STORE R-561
DOMINION COMMONS WAY
CHESAPEAKE, VIRGINIA 23323

FOR
KROGER LIMITED PARTNERSHIP I
P.O. BOX 14002, ROANOKE, VA 24038
(540)563-3645

DATE
06-17-15

PROJECT NUMBER
13-167

SHEET NUMBER
P-2

Thursday, June 18, 2015 08:58:49am (ahenzhou)
N:\Projects\13\1\13167\Civil\Drawings\13167C.dwg [Wetland-B]
Image: N:\Projects\13\1\13167\Civil\Drawings\Images\13167 VICINITY.JPG, N:\Projects\13\1\13167\Civil\Drawings\Images\13167 VICINITY.JPG, N:\Projects\13\1\13167\Civil\Drawings\Images\13167 VICINITY.JPG, (40 more)