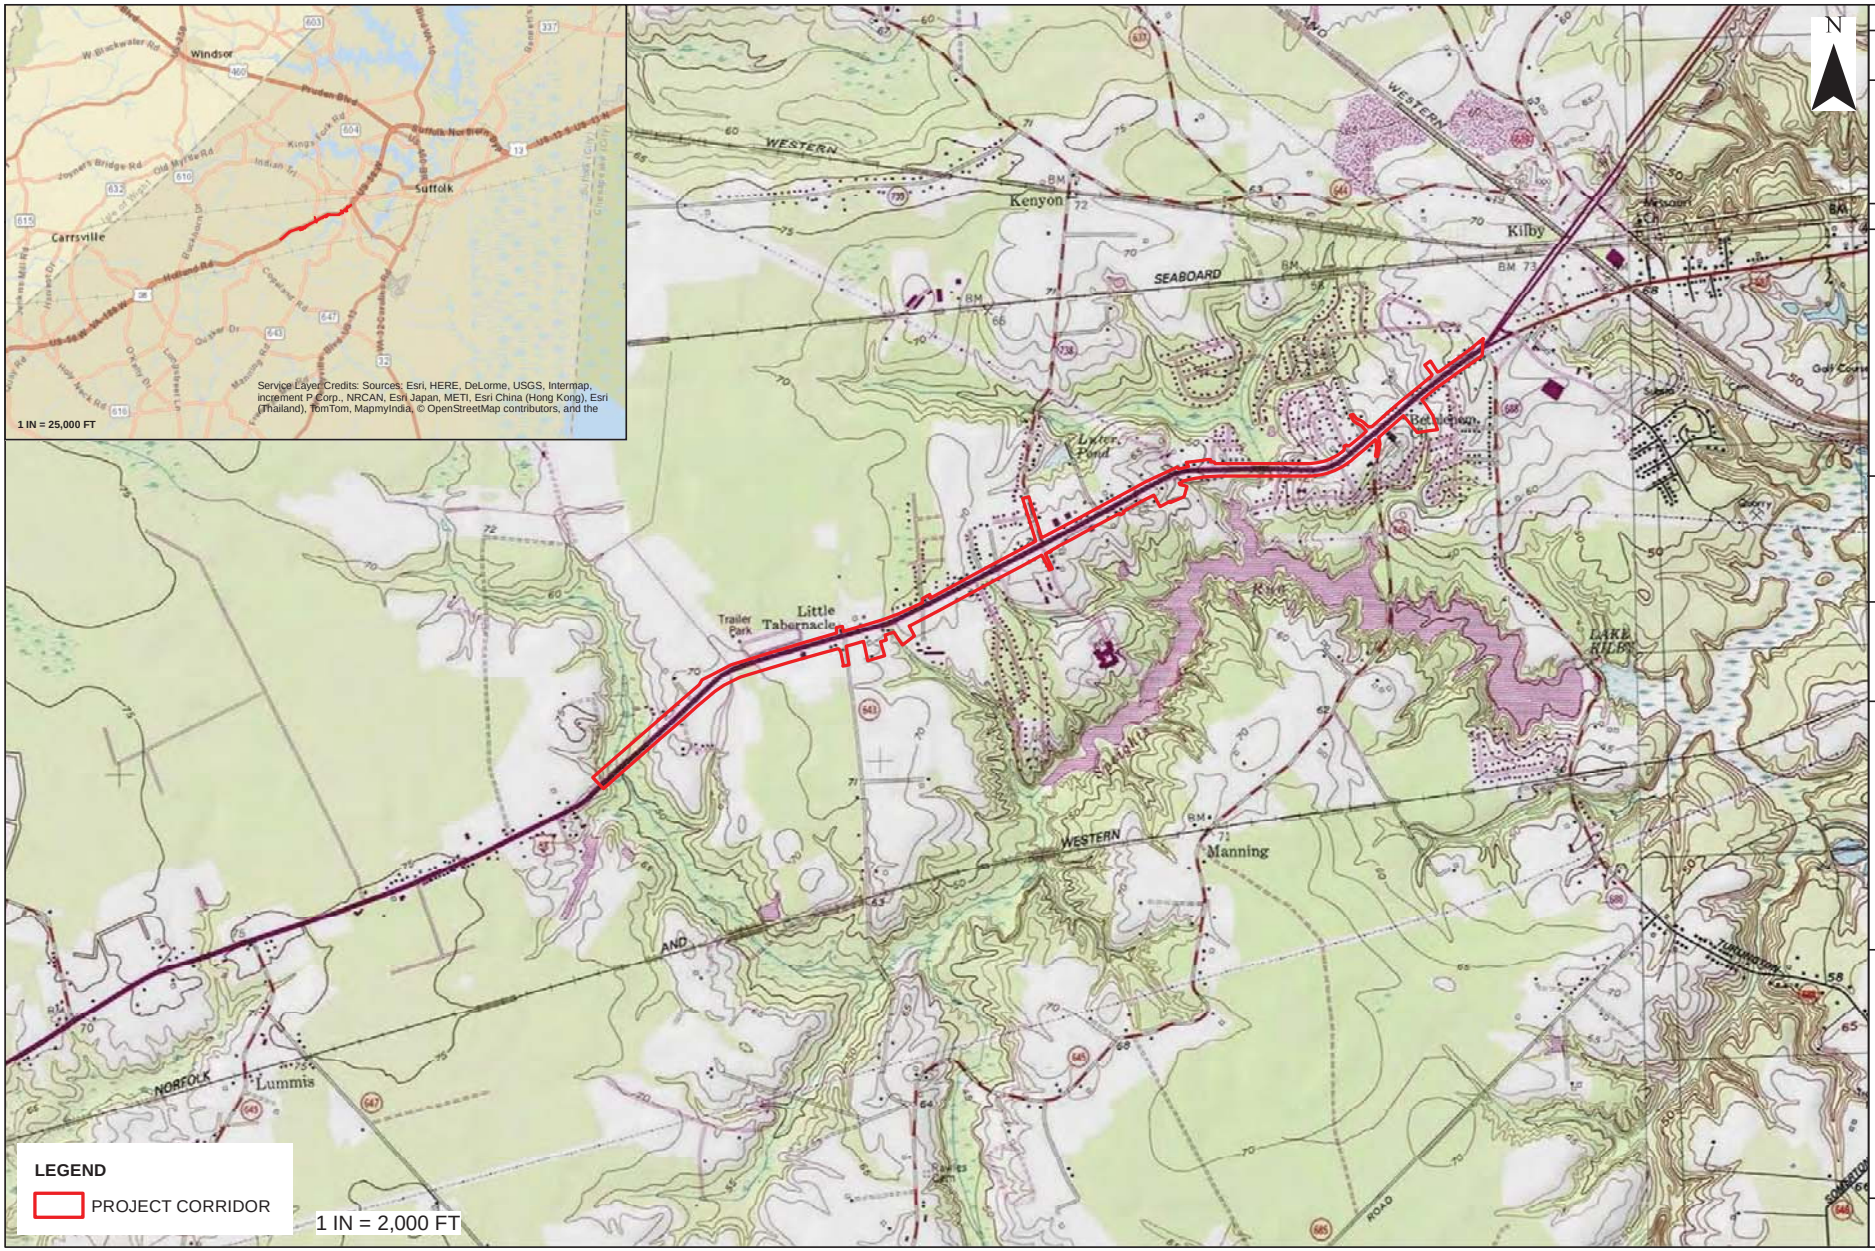

NO	REVISIONS	DATE	BY

Kimley»Horn

KHA #: 116071007

DATE: 10-26-15

LOCATION FIGURE

JOINT PERMIT APPLICATION
ROUTE 58 IMPROVEMENTS
SUFFOLK, VA
VDOT PROJECT # 0052-133-0052
UPC 100937

SHEET NO.
1

NO	REVISIONS	DATE	BY

Kimley»Horn

KHA #: 116071007

DATE: 10-26-15

AERIAL PHOTOGRAPH

JOINT PERMIT APPLICATION
ROUTE 58 IMPROVEMENTS
SUFFOLK, VA
VDOT PROJECT # 0052-133-0052
UPC 100937

SHEET NO.
2

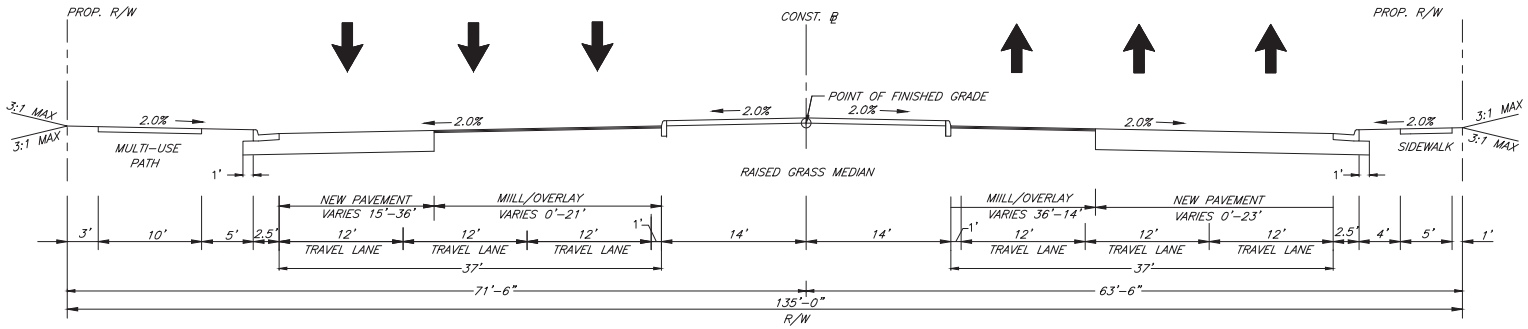

ROUTE 58

(STA. 101+75 TO STA. 263+02.46)

Kimley»Horn

© 2014 KIMLEY-HORN AND ASSOCIATES, INC.

4500 MAIN STREET, SUITE 500, VIRGINIA BEACH, VA 23462
PHONE: 757-213-8600, FAX: 757-213-8601
WWW.KIMLEY-HORN.COM

No.	REVISIONS	DATE	BY

KHA PROJECT 116077008
DATE 12-19-2014
SCALE AS SHOWN
DESIGNED BY APF
DRAWN BY MJB
CHECKED BY WFM

TYPICAL SECTION

ROUTE 58 IMPROVEMENTS
PREPARED FOR
CITY OF SUFFOLK
SUFFOLK VA.

SHEET NUMBER
3

Plotted By:Wynn, Kevin Sheet Set:Route 58 - Joint Permit Application Layout:2A October 28, 2015 08:46:08am K:\VAB_RDWY\116077008-Route 58\116077008\environmental\JPA Drawings\3-TYPICAL SECTION.dwg
This document, together with the concepts and designs presented herein, as an instrument of service, is intended only for the specific purpose and client for which it was prepared. Reuse of and improper reliance on this document without written authorization and adaptation by Kimley-Horn and Associates, Inc. shall be without liability to Kimley-Horn and Associates, Inc.

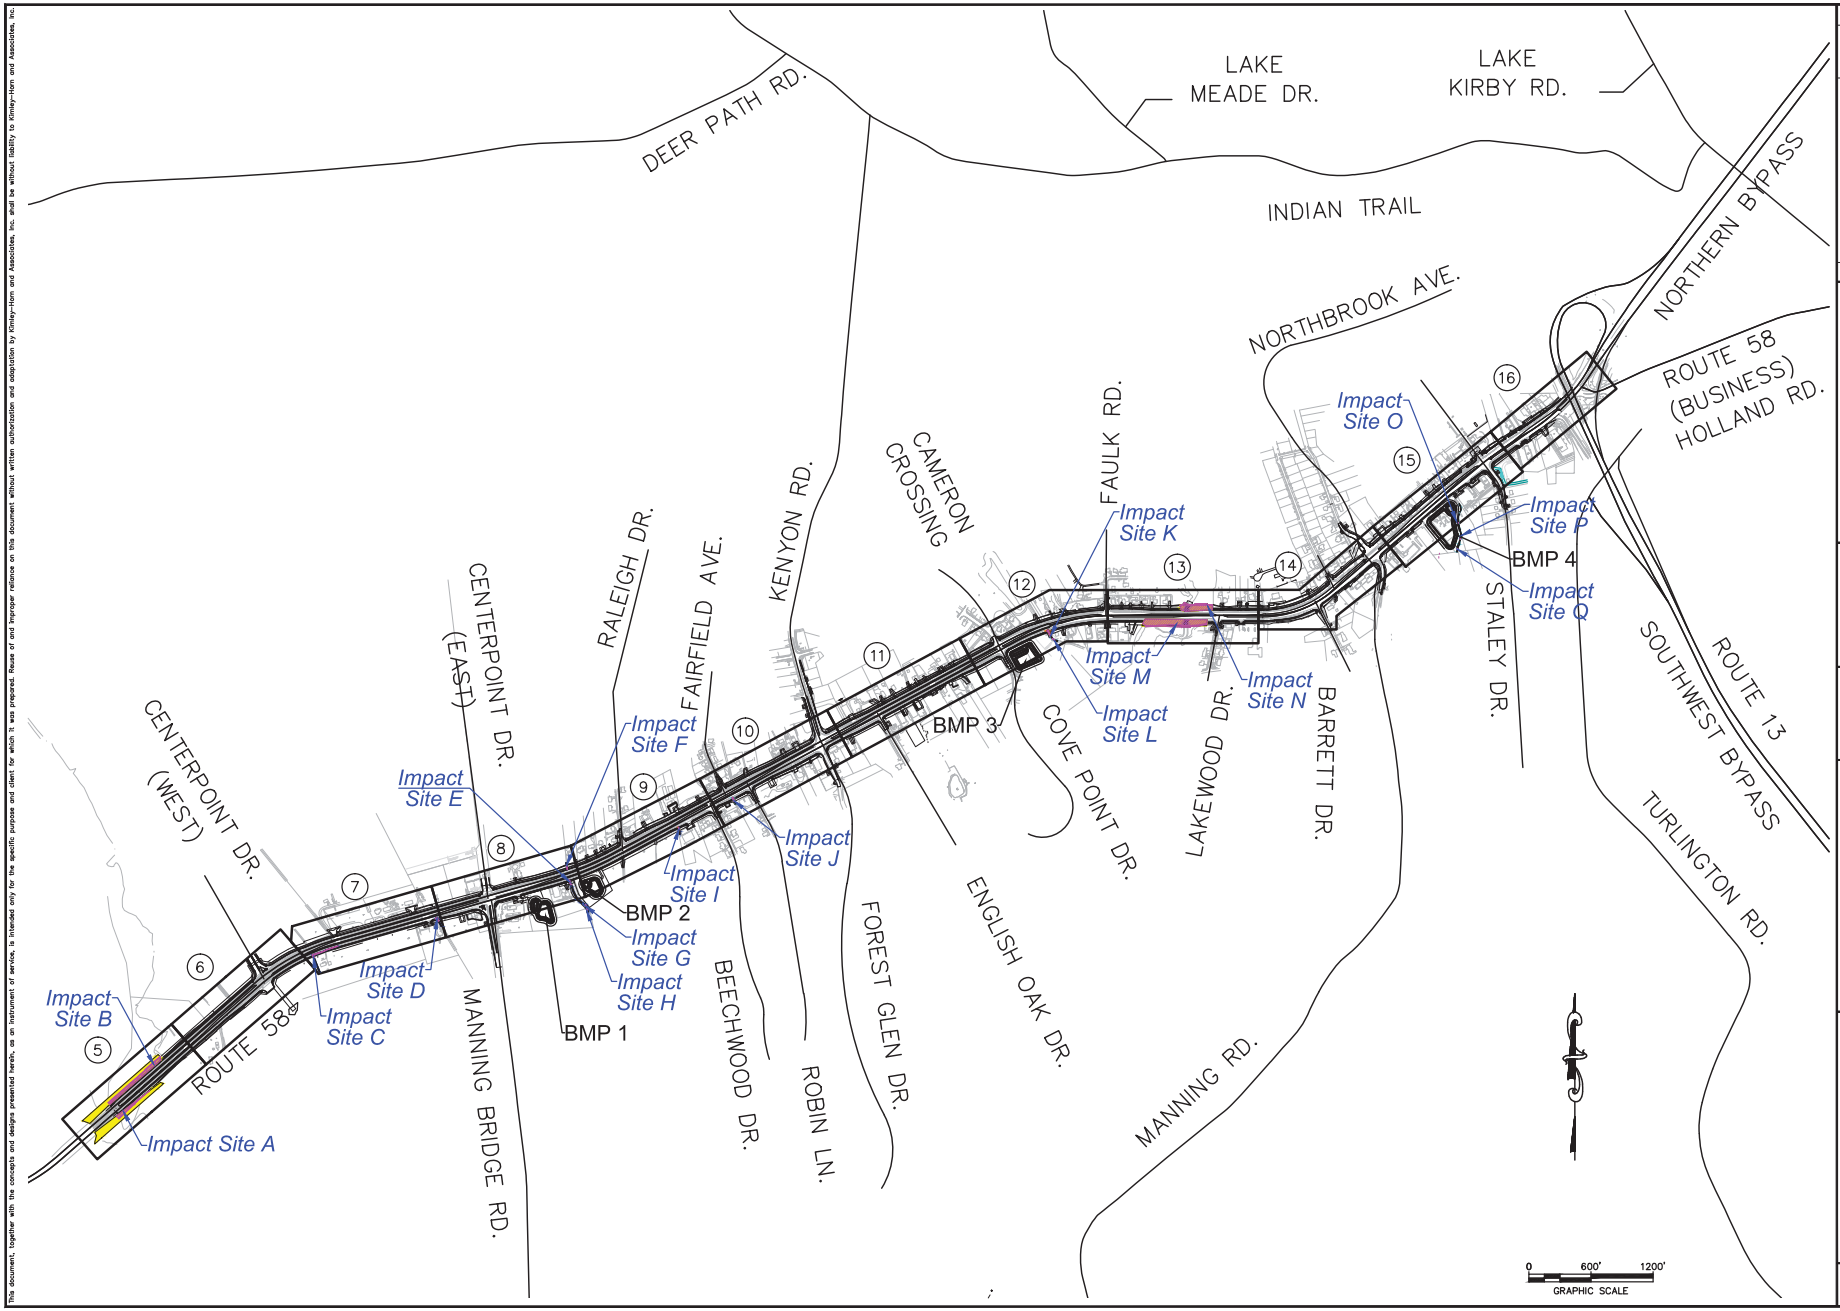

Kimley»Horn

© 2014 KIMLEY-HORN AND ASSOCIATES, INC.
4500 MAIN STREET, SUITE 500, VIRGINIA BEACH, VA 23462
PHONE: 757-213-8600 FAX: 757-213-8601
WWW.KIMLEY-HORN.COM

No.	REVISIONS	DATE	BY

KHA PROJECT 116071008
DATE 12-10-2014
SCALE AS SHOWN
DESIGNED BY KC
DRAWN BY TRO
CHECKED BY KD

SHEET INDEX AND PROJECT LOCATION MAP

ROUTE 58 IMPROVEMENTS
PREPARED FOR
CITY OF SUFFOLK
SUFFOLK VA

SHEET NUMBER
4

Plotted By: Wynn, Kevin Sheet Set:Route 58 - Joint Permit Application Layout:5 October 28, 2015 08:46:18am K:\VAB_RDWY\116071008-Route 58\116071008\environmental\JPA Drawings\4-SHEET LAYOUT.dwg
This document, together with the concepts and designs presented herein, as an instrument of service, is intended only for the specific purpose and client for which it was prepared. Reuse of and improper reliance on this document without written authorization and adaptation by Kimley-Horn and Associates, Inc. shall be without liability to Kimley-Horn and Associates, Inc.