VDOT Virginia Department of Transportation

Plan and Profile

Route 1403 (Berkmar Drive) Extension Project Alternative 'A'

RFP
CONCEPTUAL
PLANS

OCTOBER 2, 2014

Project Location

North Arrow & Scale

Legend

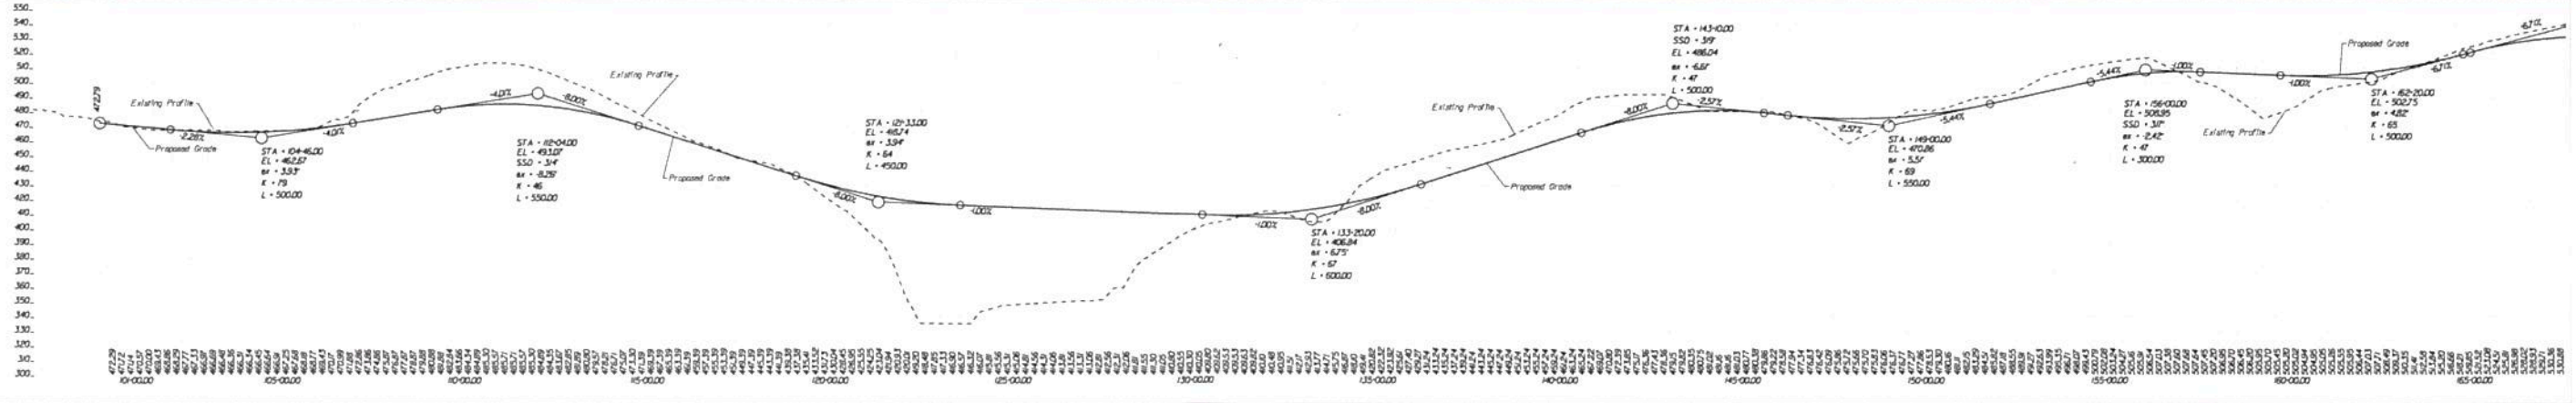

THESE PLANS ARE UNFINISHED AND UNAPPROVED AND ARE NOT TO BE USED FOR ANY TYPE OF CONSTRUCTION OR THE ACQUISITION OF RIGHT OF WAY.

PRELIMINARY EASEMENTS FOR UTILITY RELOCATIONS ARE APPROXIMATE ONLY AND SUBJECT TO CHANGE AS PROJECT DESIGN IS FINALIZED

Contact Information

Robert Stewart
Project Manager
Virginia Department of Transportation
1401 Grande Blvd.
Gallipolis, Ohio 45631

Comments may also be sent to:
Robert.Stewart@VDOT.Virginia.gov

Route 1403 (Berkmar Drive) Extension Project
Albemarle County, Virginia

State Project Number 0163-002-108, PE-101, RW-201, C-501
UPC 98137

These plans are unfinished and preliminary and are not to be used for any type of construction or the acquisition of right of way. Additional easements for utility relocations may be required beyond the ones and rights shown on these plans.

Imagery Courtesy of the Commonwealth of Virginia Copyright 2014.