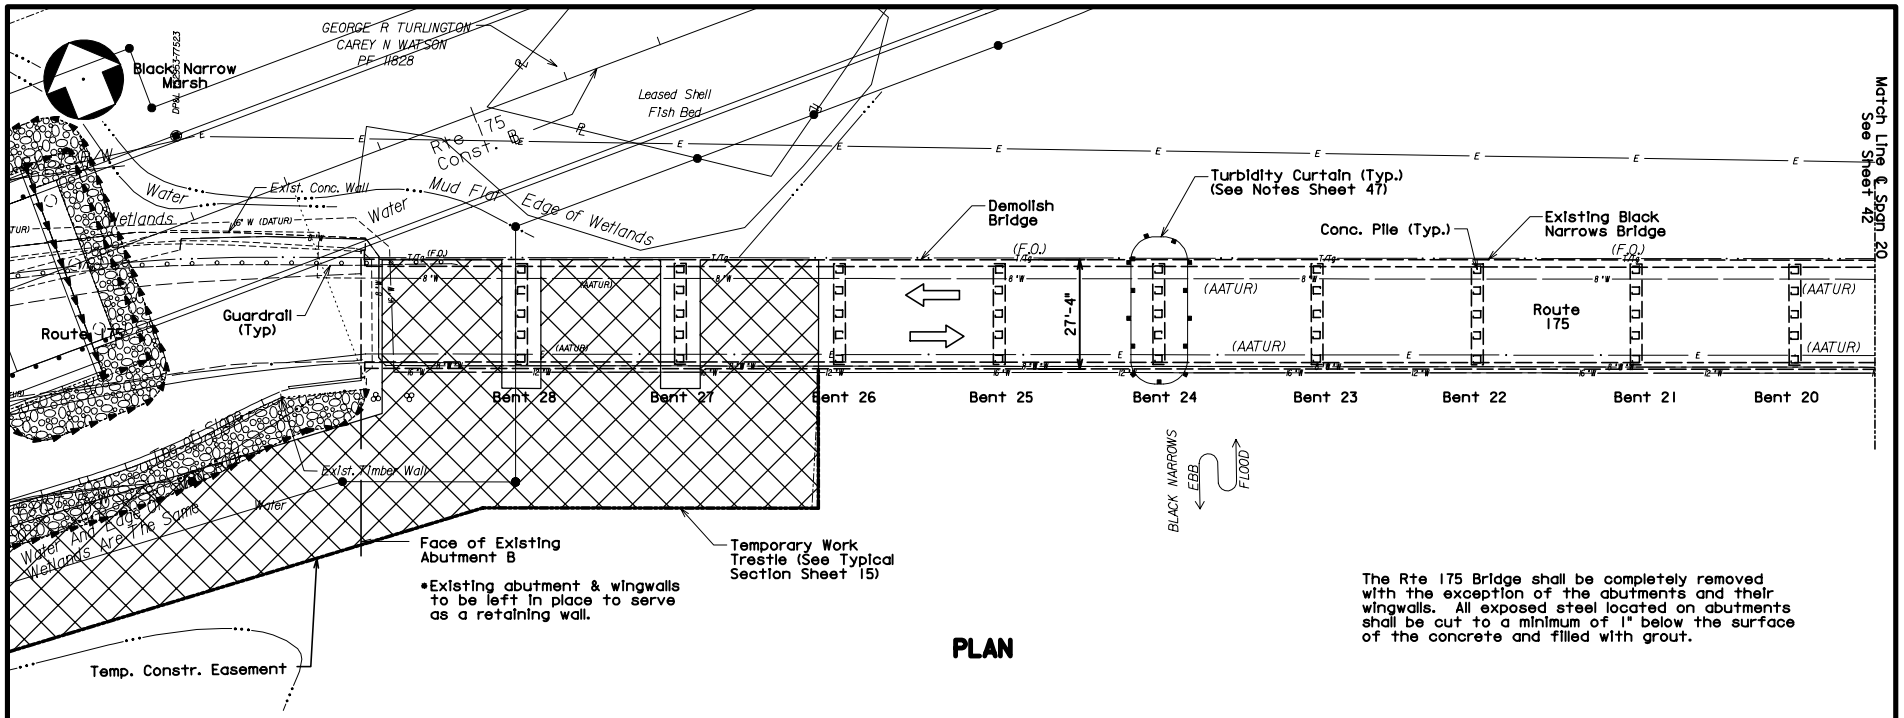

The Rte 175 Bridge shall be completely removed with the exception of the abutments and their wingwalls. All exposed steel located on abutments shall be cut to a minimum of 1" below the surface of the concrete and filled with grout.

PLAN

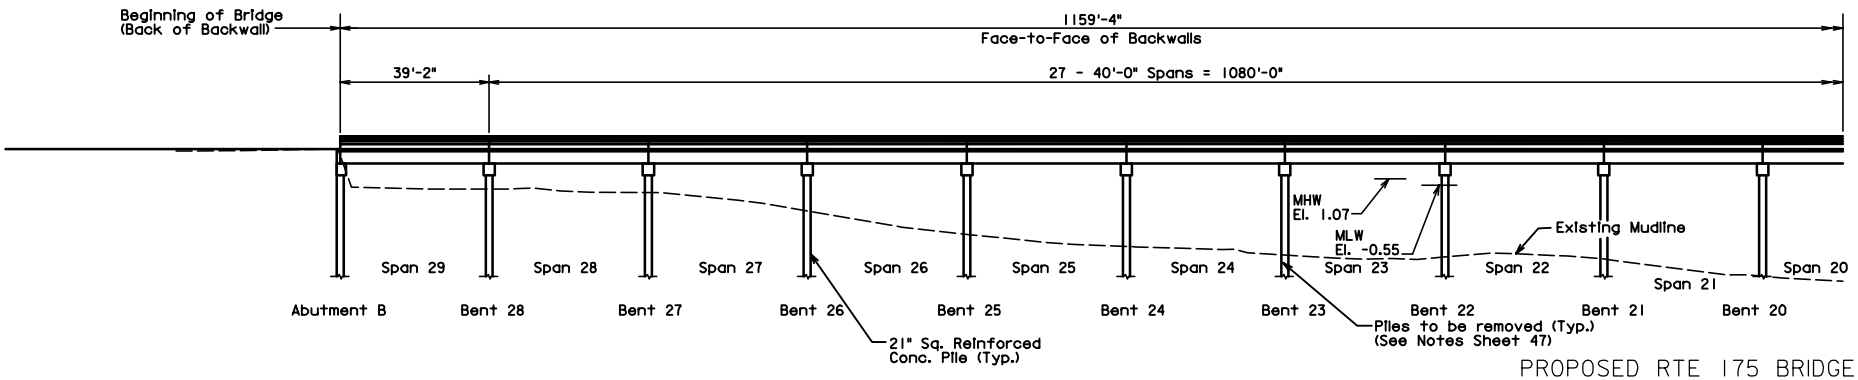

EXISTING ELEVATION

PROPOSED RTE 175 BRIDGE
REPLACEMENT PROJECT
ACCOMACK COUNTY
CHINCOTEAGUE, VIRGINIA

PROJECT NO. 0175-001-V12
PE-102, RW-202, C-502, B-606

FED. PROJ. NO. RS-1622(105)
BR-STP-175-5

SCALE: 1" = 50'
0 20' 40'

APPLICATION BY
VIRGINIA DEPARTMENT OF TRANSPORTATION

SHEET 41 OF 47

EXISTING BLACK NARROWS BRIDGE DEMOLITION PLANS