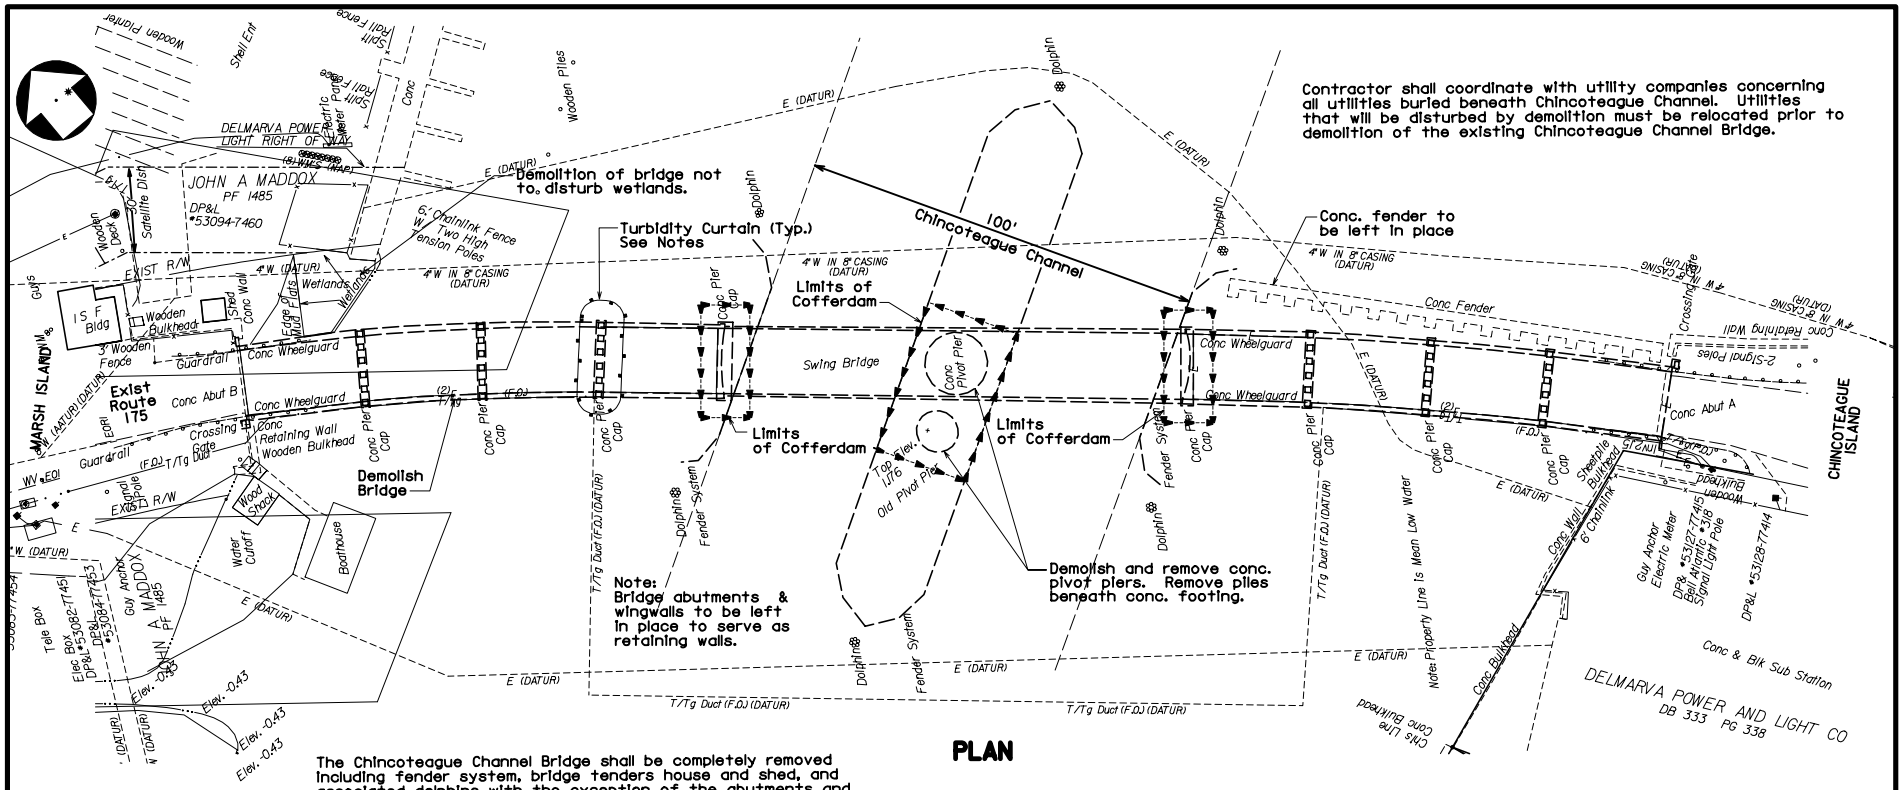

PLAN

The Chincoteague Channel Bridge shall be completely removed including fender system, bridge tenders house and shed, and associated dolphins with the exception of the abutments and their wingwalls. All exposed steel located on abutments shall be cut to a minimum of 1" below the surface of the concrete and filled with grout.

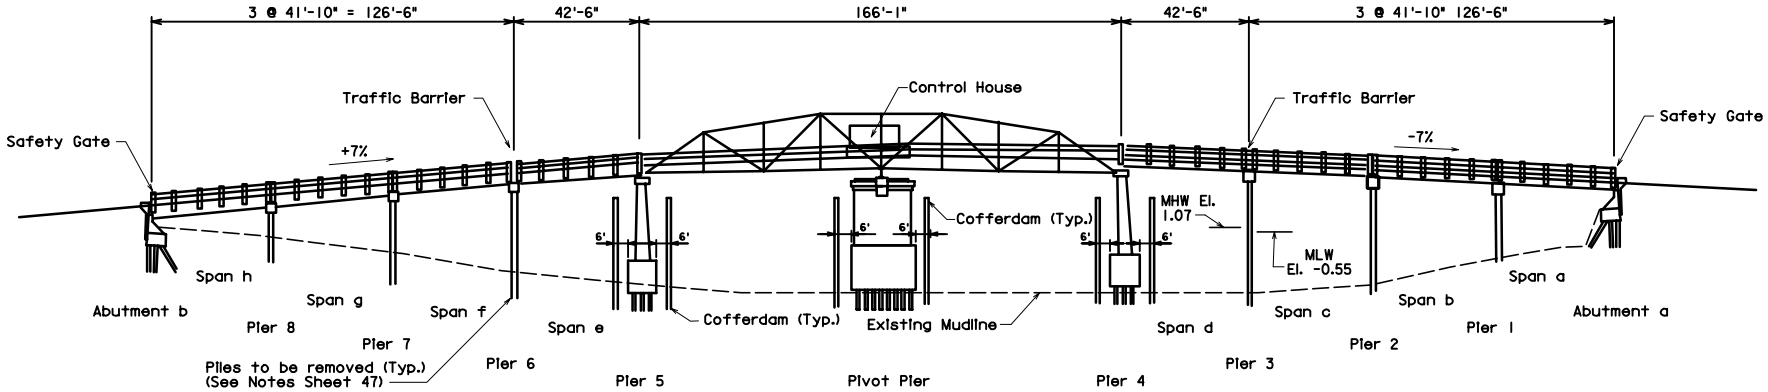

EXISTING ELEVATION

PROPOSED RTE 175 BRIDGE
REPLACEMENT PROJECT
ACCOMACK COUNTY
CHINCOTEAGUE, VIRGINIA

PROJECT NO. 0175-001-V12
PE-102, RW-202, C-502, B-606

FED. PROJ. NO. RS-1622(105)
BR-STP-175-5

SCALE: 1" = 70'
0 30' 60'

APPLICATION BY
VIRGINIA DEPARTMENT OF TRANSPORTATION

SHEET 44 OF 47

EXISTING CHINCOTEAGUE CHANNEL BRIDGE DEMOLITION PLANS