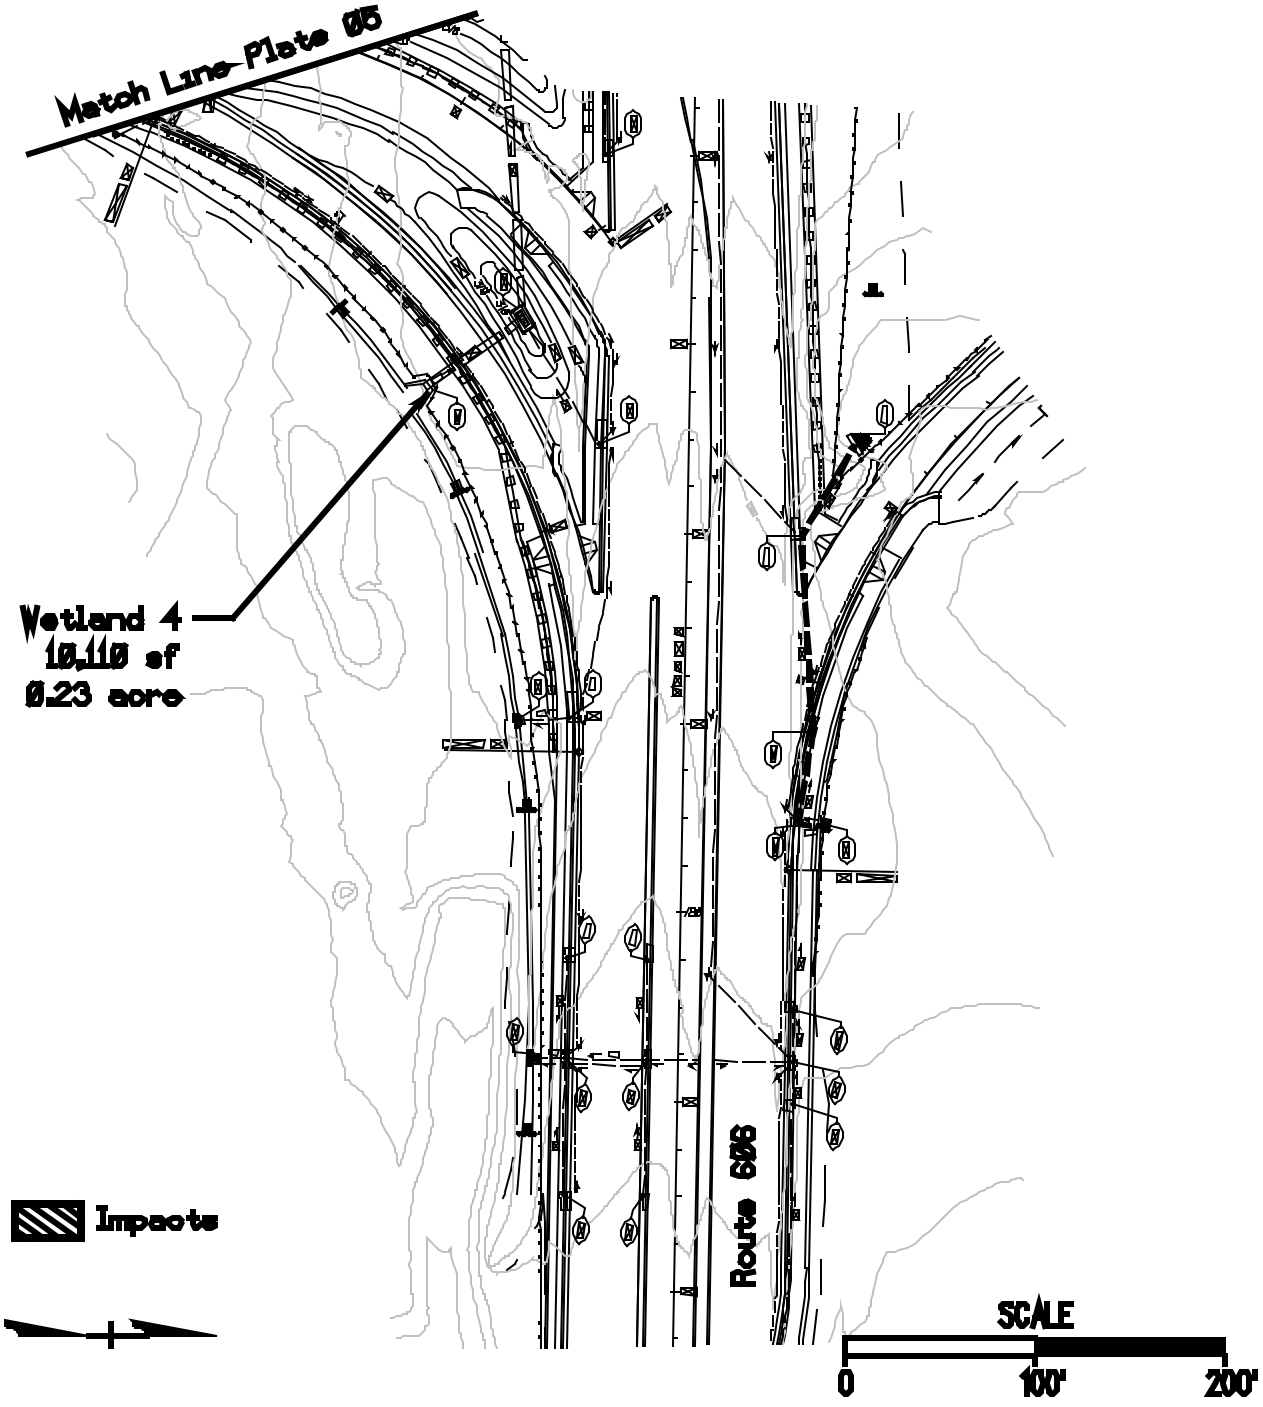

TITLE:

Permit Plate 6
Wetland 4

SCALE: 1" = 100'

PROJECT:

Route 28 / Route 606
Interchange

SHEET 6 OF 6 DATE: APR 2003