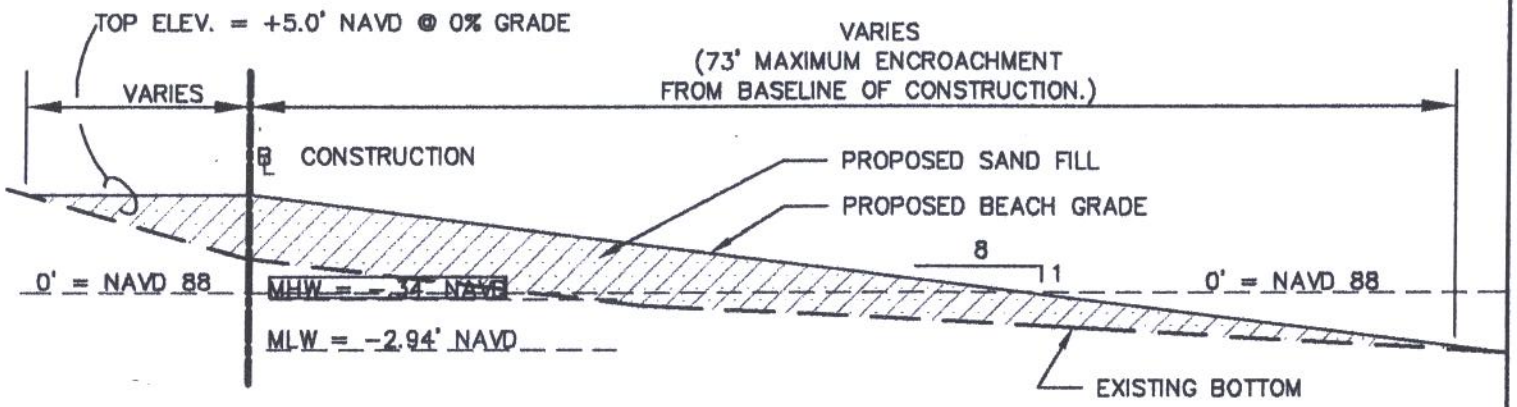

TYPICAL BEACH FILL SECTION

SCALE: 1"=10'

PROPOSED SAND FILL = 25,000 ± c.y.

GRAPHIC SCALE

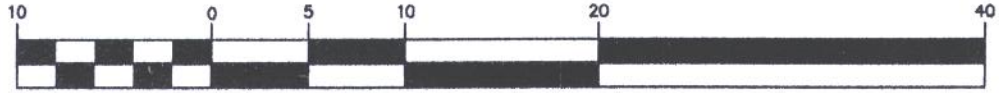

(IN FEET)
1 inch = 10 ft.

SHEET 4 OF 4

APPL. BY : CITY OF NORFOLK

DESIGNED ETF	DATE 05/13/03		
DRAWN KLW	SCALE 1" = 10'		
CHECKED KLW	JOB NO. 03023.40		

CONSULTING ENGINEERS AND SURVEYORS

Andrews, Miller & Assoc., Inc.

Main Office:
401 Academy Street, Suite 1
Cambridge, Maryland 21613
Tel. 410-228-7117
Fax 410-228-2735

Western Area Office:
15 Old Solomons Island Road, Suite 104
Annapolis, Maryland 21401
Tel. 410-897-1004
Fax 410-897-1005