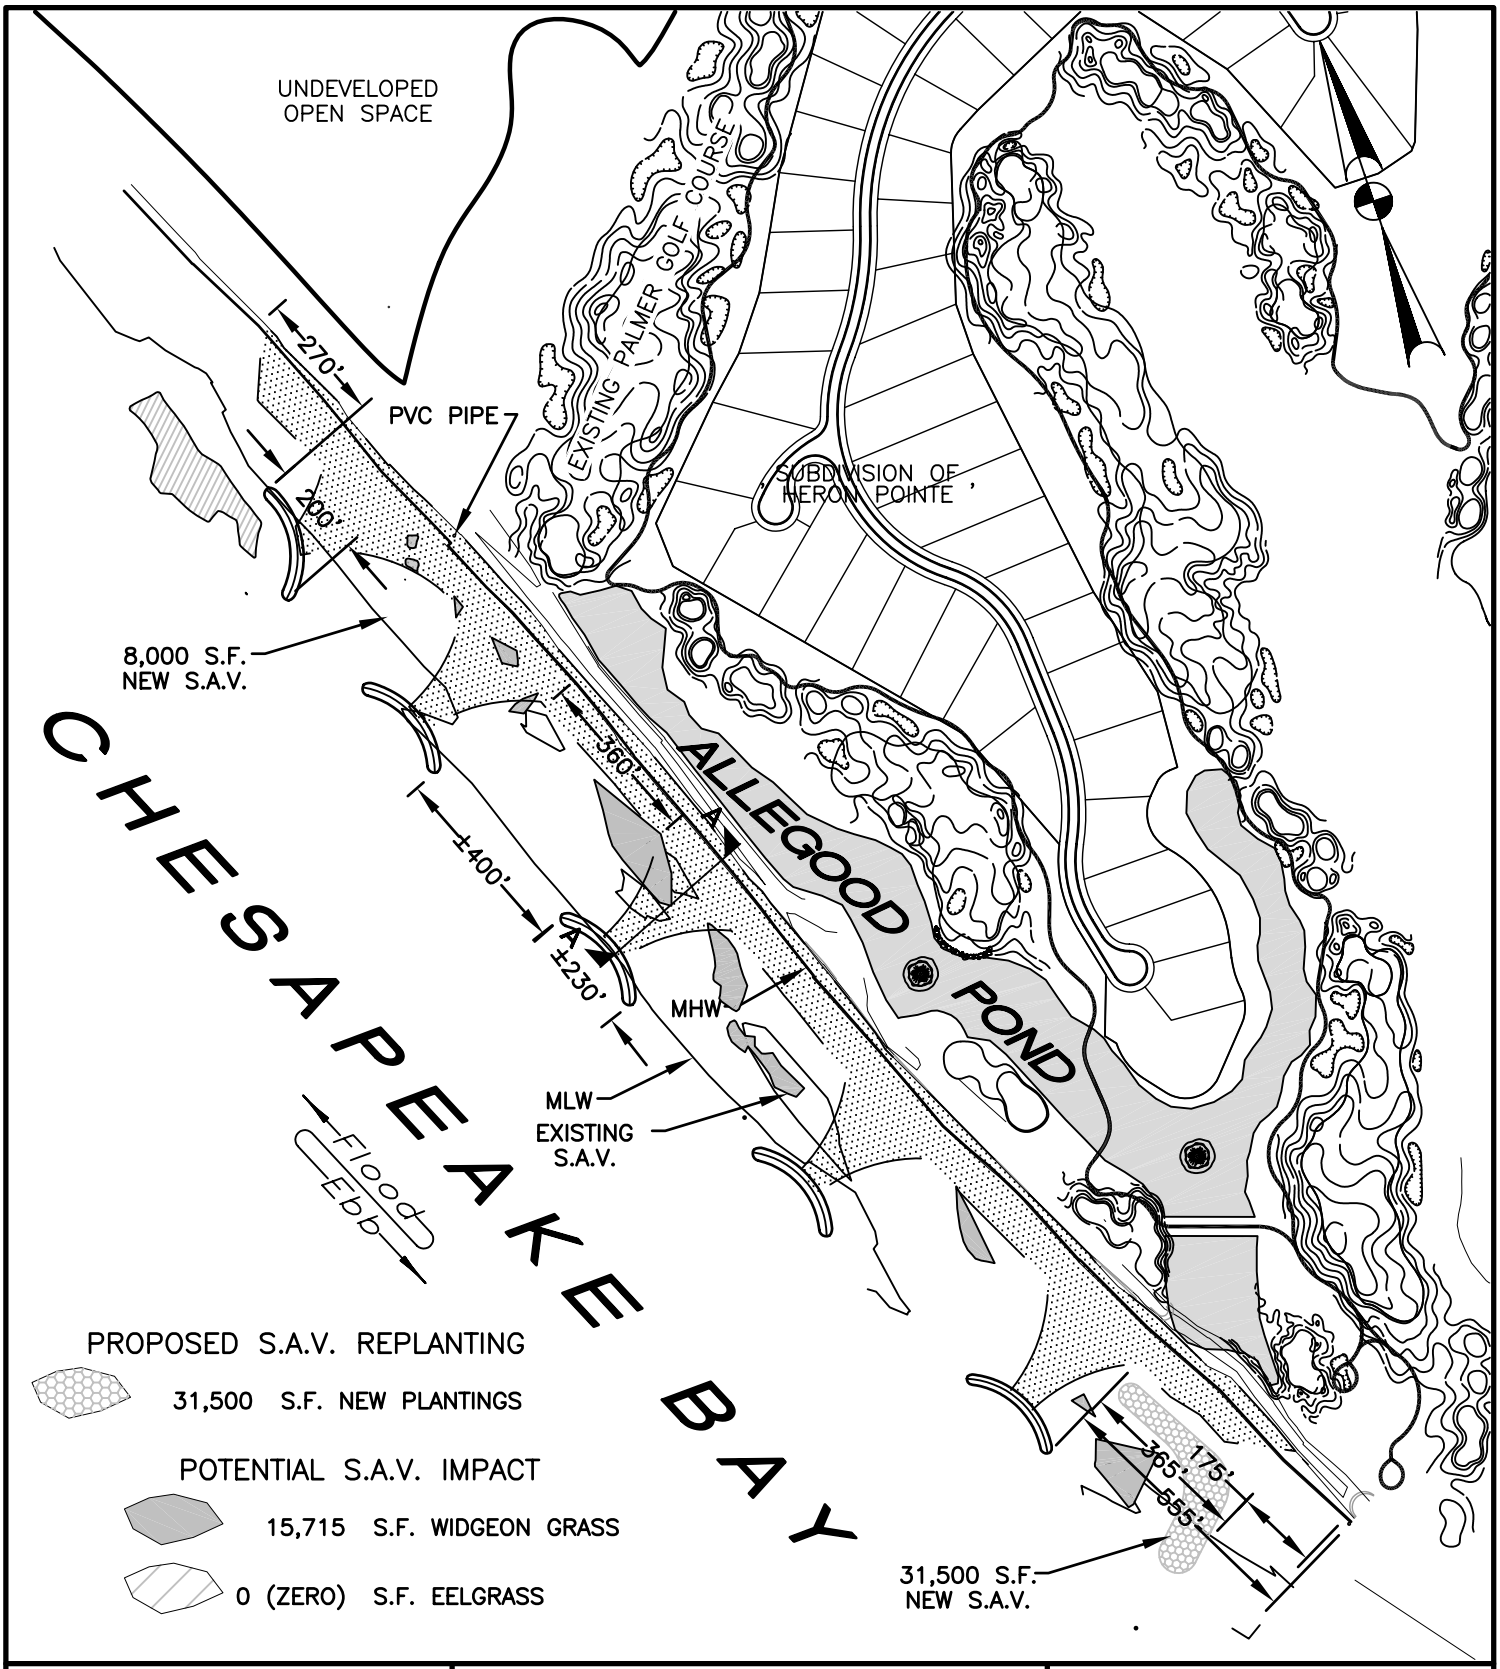

PURPOSE : NEW BREAKWATERS & BEACH REPLENISHMENT

DATUM : NAVD88 = 0.00 (MLW = -1.96)

ADJACENT PROPERTY OWNERS

① CAPE CHARLES SUSTAINABLE TECHNOLOGY PARK

PERMIT APPLICATION

PLAN VIEW

Langley and McDonald, Inc
Engineers Planners Surveyors
309 LYNNHAVEN PARKWAY
VIRGINIA BEACH, VIRGINIA 23452
757-463-4306 (FAX) 757-463-3563

IN : CHESAPEAKE BAY
AT : BAY CREEK
CITY/COUNTY : CAPE CHARLES

APPLICATION BY : BAYMARK CONSTRUCTION COMPANY

DATE: MAY 29, 2003

SCALE : 1" = 400'

SHT. 3 OF 5

REVISED DATE: 11/21/03; 12/17/03; 12/23/03