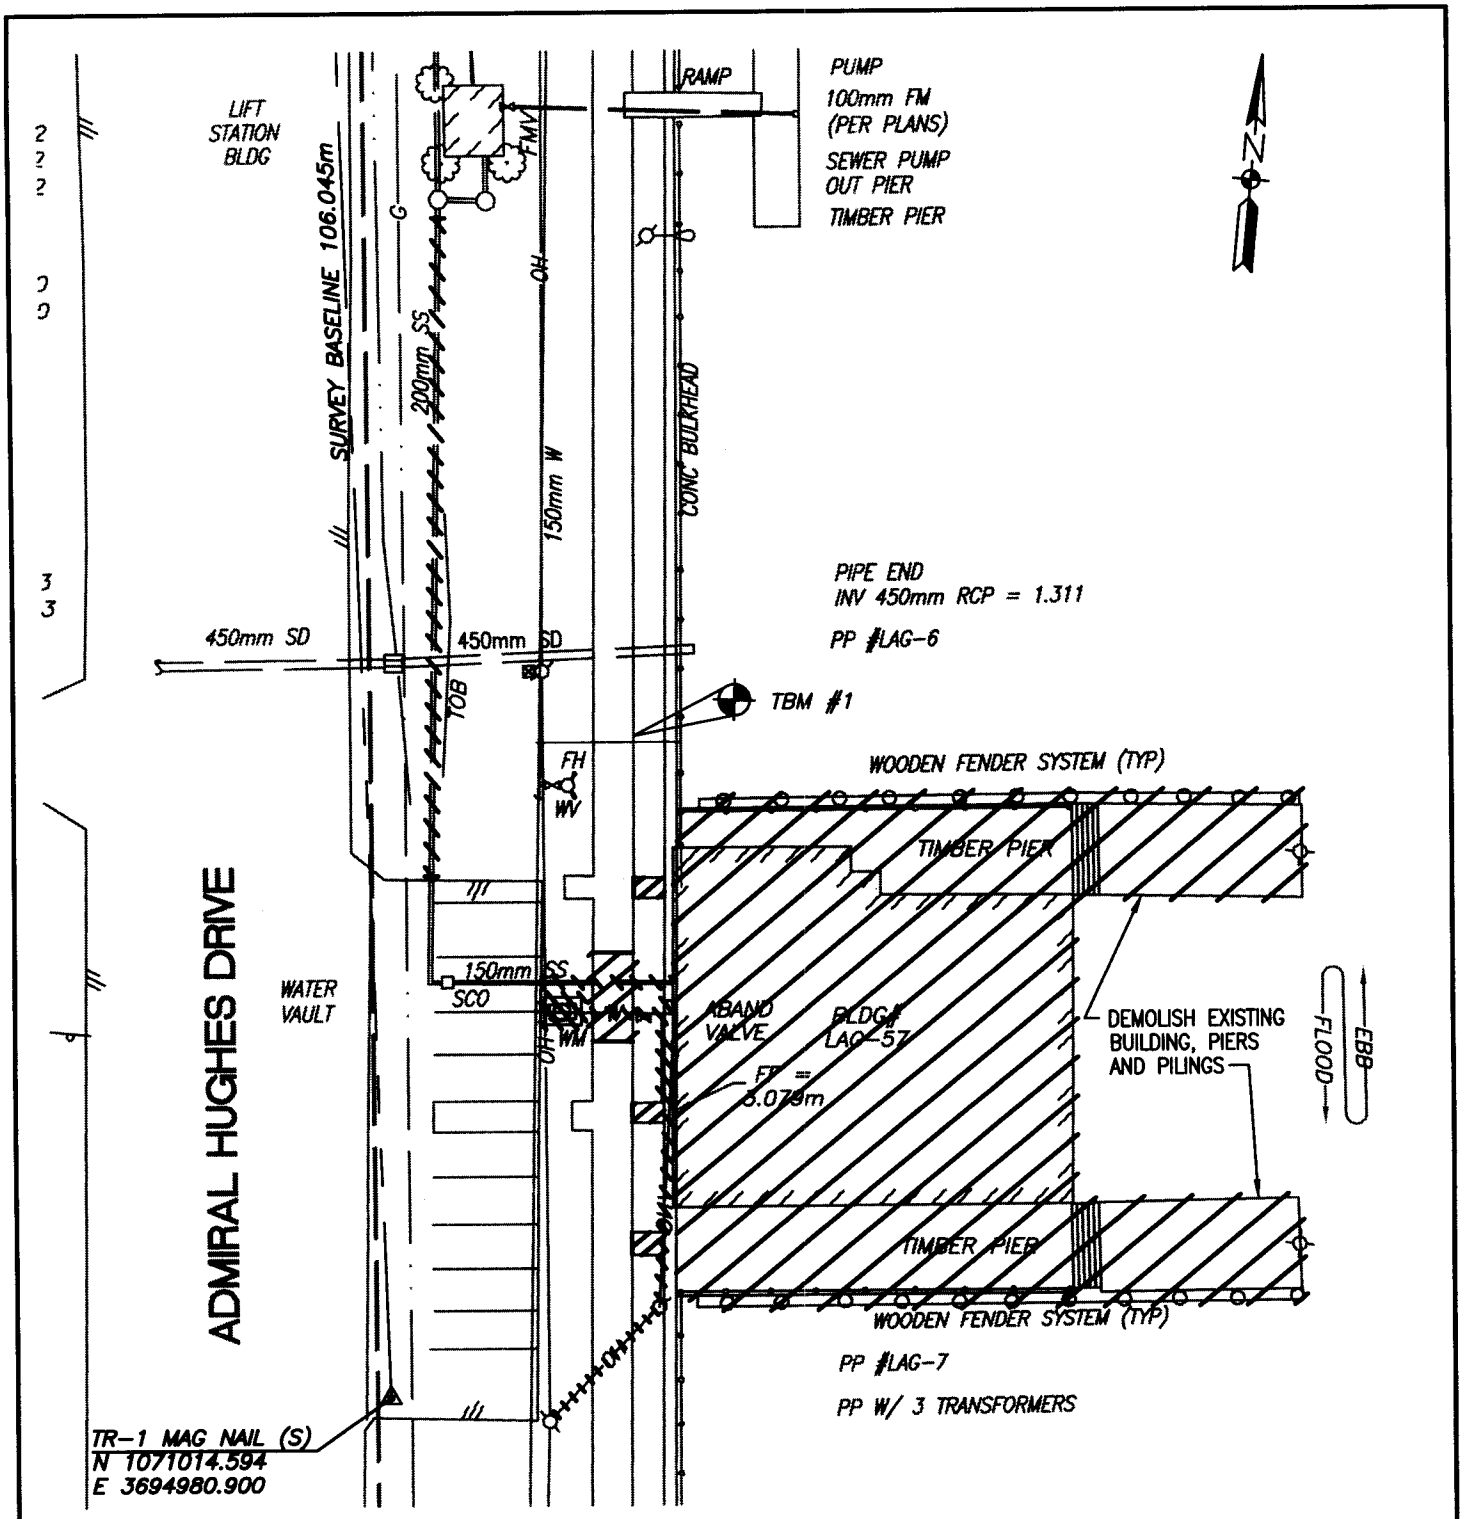

PROPOSE: PIER 5T BASIN DATUM: STATION LOW WATER = 0.00 ADJACENT PROPERTY OWNER (1) U.S. NAVY	DEMOLITION SITE PLAN BUILDING LAG-57	PROPOSED 5T BASIN IN: ELIZABETH RIVER AT: NORFOLK NAVAL BASE CITY: NORFOLK STATE: VIRGINIA APPLICATION BY: ATLANTIC DIVISION NAVAL FACILITY ENGR. COMM. SHEET 10 OF 10 DATE: 6-15-2003

permit form03.dwg