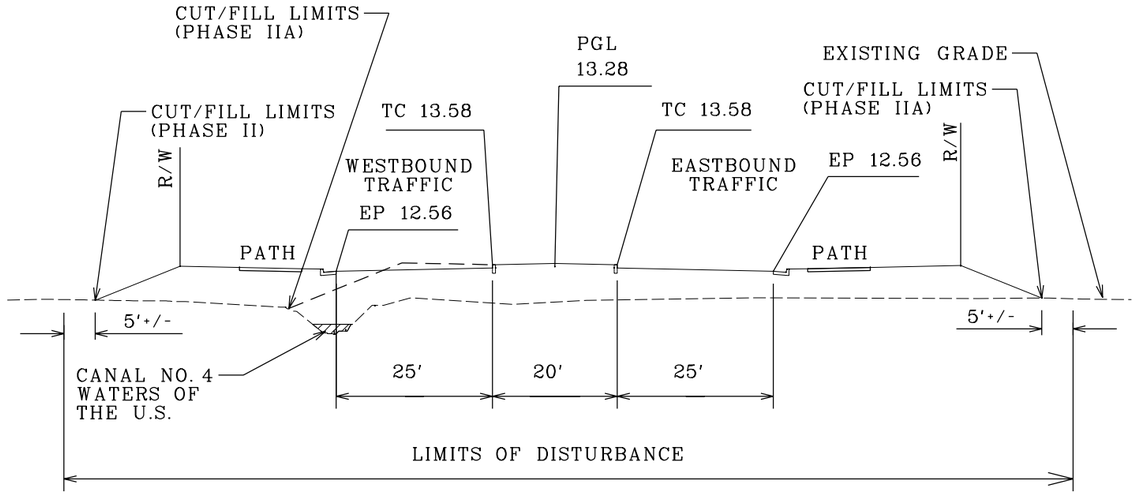


SECTION A-A

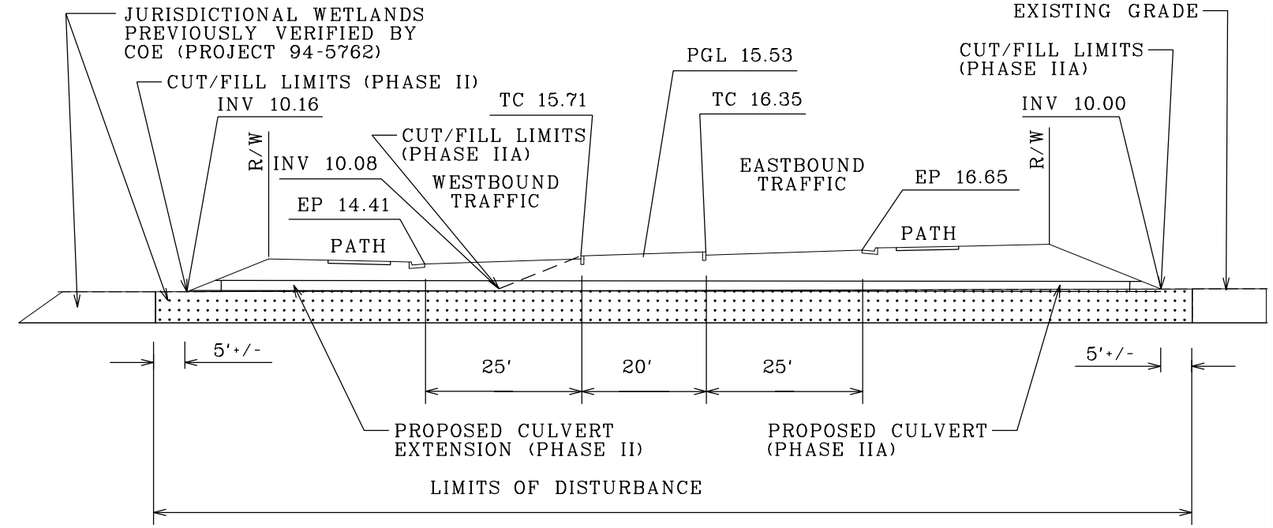


SECTION B-B

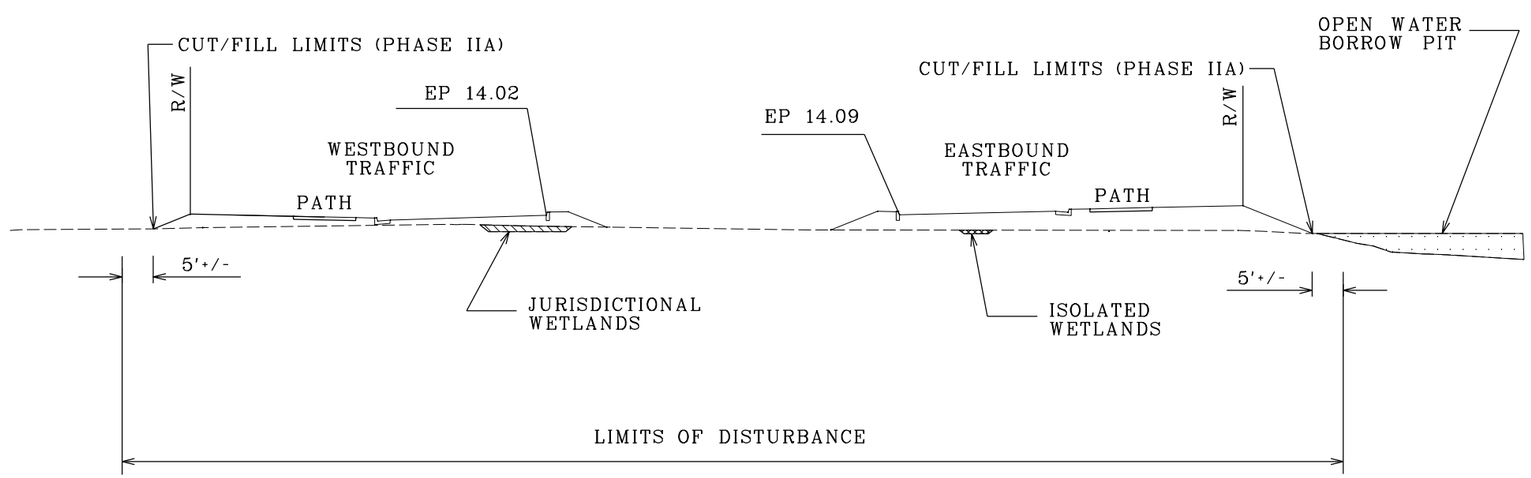


SECTION C-C

SCALE
0 25' 50'

SCALE: 1: = 25'
FEB. 11, 2004

ELBOW ROAD

CLARK • NEXSEN
Architecture & Engineering

SECTION DETAILS

\Sketches\permit09detail.dgn 02/19/2004 03:21:33 PM