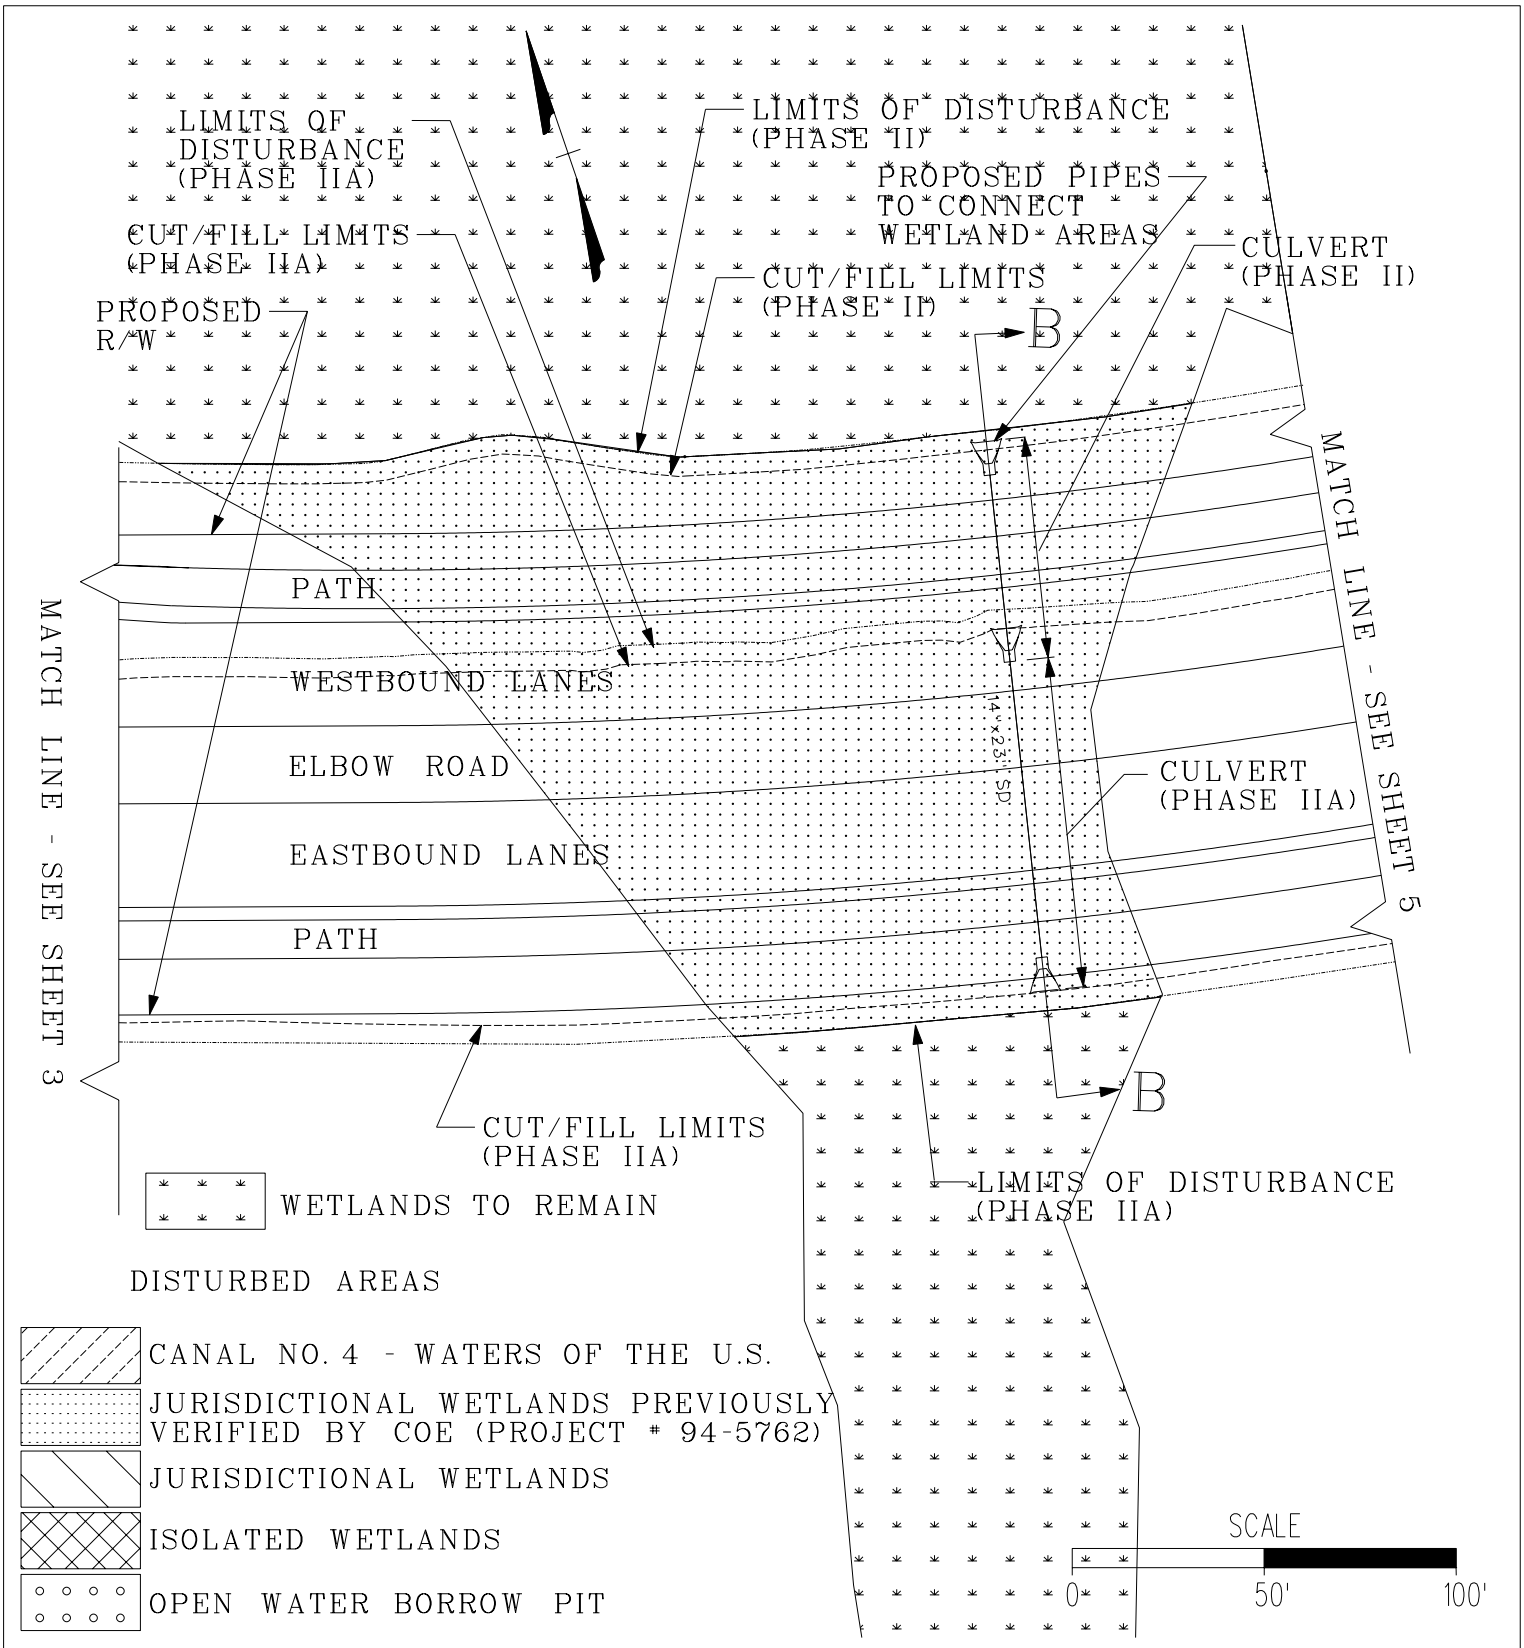

DATUM: NAVD 29

ADJACENT PROPERTY OWNERS: SEE ATTACHED

APPLICANT: CITY OF VIRGINIA BEACH

ELBOW ROAD

PLAN AT JURISDITIONAL WETLANDS PREVIOUSLY VERIFIED BY COE

CLARK • NEXSEN
Architecture & Engineering
6160 KEMPSVILLE CIRCLE, SUITE 200A NORFOLK, VIRGINIA

IN: NORTH LANDING RIVER WATERSHED - HYDROLOGIC UNIT CODE # 03010205

CITY: VIRGINIA BEACH

DATE: FEBRUARY 18, 2004

SHEET 4 OF 9

...\1697\Cad\Sketches\permit04.dgn 3/2/2004 1:35:00 PM