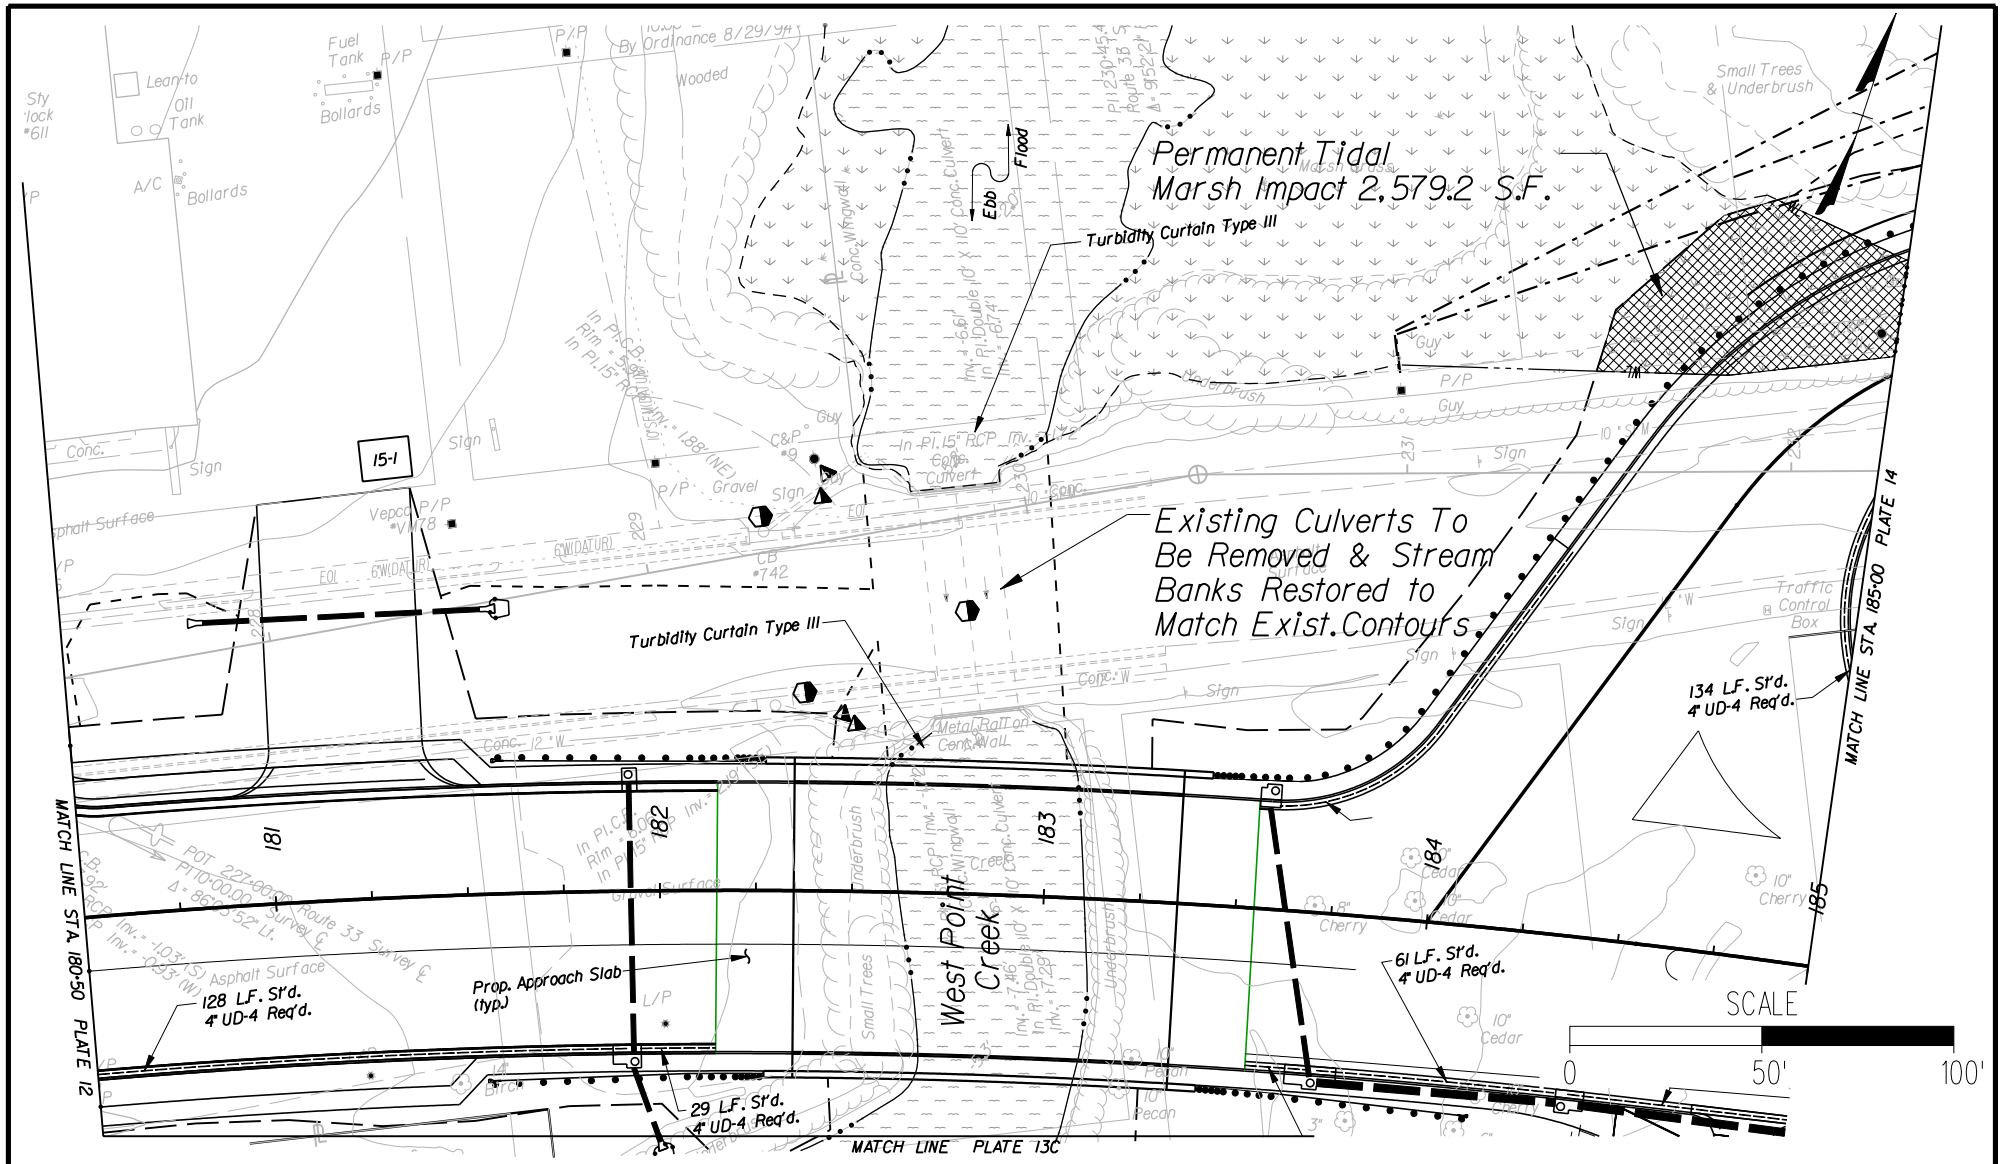

LEGEND

TIDAL MARSH	-WL-	WETLAND BOUNDARY
OPEN WATER		TIDAL WATER BOUNDARY
		LIMITS OF CUT
		LIMITS OF FILL
		TEMPORARY EASEMENT
		PERMANENT EASEMENT

Temporary Trestle Impacts Based On 0.004 Sq. Ft. Of Piles Per Sq. Ft. Of Deck (Main Trestle) And 0.007 Sq. Ft. of Piles Per Sq. Ft. Of Deck (Finger Piers)

IMPACT AREA

PERM. TIDAL MARSH IMPACTS:	2,579.2 S.F.
TEMP. TIDAL MARSH IMPACTS:	0.00 S.F.
PERM. OPEN WATER IMPACTS:	0.00 S.F.
TEMP. OPEN WATER IMPACTS:	0.00 S.F.

ROUTE 33 BRIDGE REPLACEMENT

VDOT PROJECT NO. 0033-966-102, PE-102

PLAN VIEW

SCALE: 1"=50'-0"

DATE: JAN 20, 2003

PLATE 13 OF 22

...\CADD\permit_plates\Plate13.dgn 03/17/2003 09:31:12 AM