PERMIT DRAWINGS
NOT TO BE USED FOR CONSTRUCTION

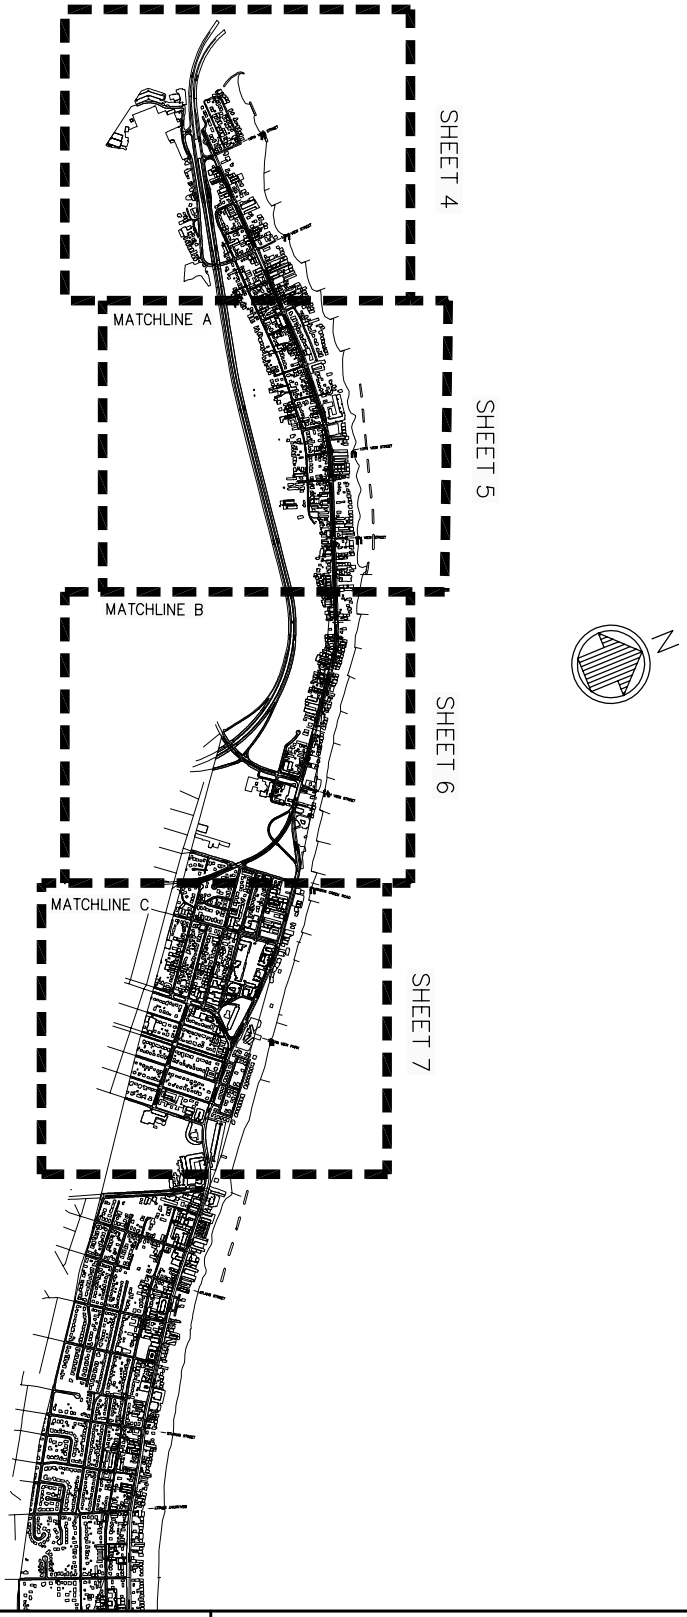

DATUM: HORIZONTAL DATUM REFERENCED TO NAD83(93), STATE PLANE COORDINATE SYSTEM, VIRGINIA SOUTH, FEET. VERTICAL DATUM REFERENCED TO NAVD88. ELEVATIONS SHOWN IN FEET.

WILLOUGHBY TO CENTRAL OCEAN VIEW BEACH NOURISHMENT AND DUNE RESTORATION

CITY OF NORFOLK, VIRGINIA

MOFFATT & NICHOL
ENGINEERS
NORFOLK, VIRGINIA

APPLICATION BY:

CITY OF NORFOLK
810 UNION STREET
NORFOLK, VIRGINIA 23510

SHEET 3 OF 11

DATE: MARCH 3, 2004