Ref. File - f:\CM0166\Zipfiles\06-02-04T&L EIS Permits\su64726200.dgn Ref. File - f:\CM0166\Zipfiles\06-02-04T&L EIS Permits\d64726200.dgn Ref. File - f:\CM0166\Zipfiles\06-02-04T&L EIS Permits\cfxborder.dgn Ref. File - f:\CM0166\Zipfiles\06-02-04T&L EIS Permits\Field

6-09-2004 8:29:49

bbrh107

SITE NO

STARR BRANCH

KBR
Engineered by KBR Technical Services Inc

GLENN DAVID RAUCHLE
VA REG 037388
FOR REVIEW ONLY
NOT FOR BIDDING
PERMITS OR
CONSTRUCTION
NOV 26, 2003

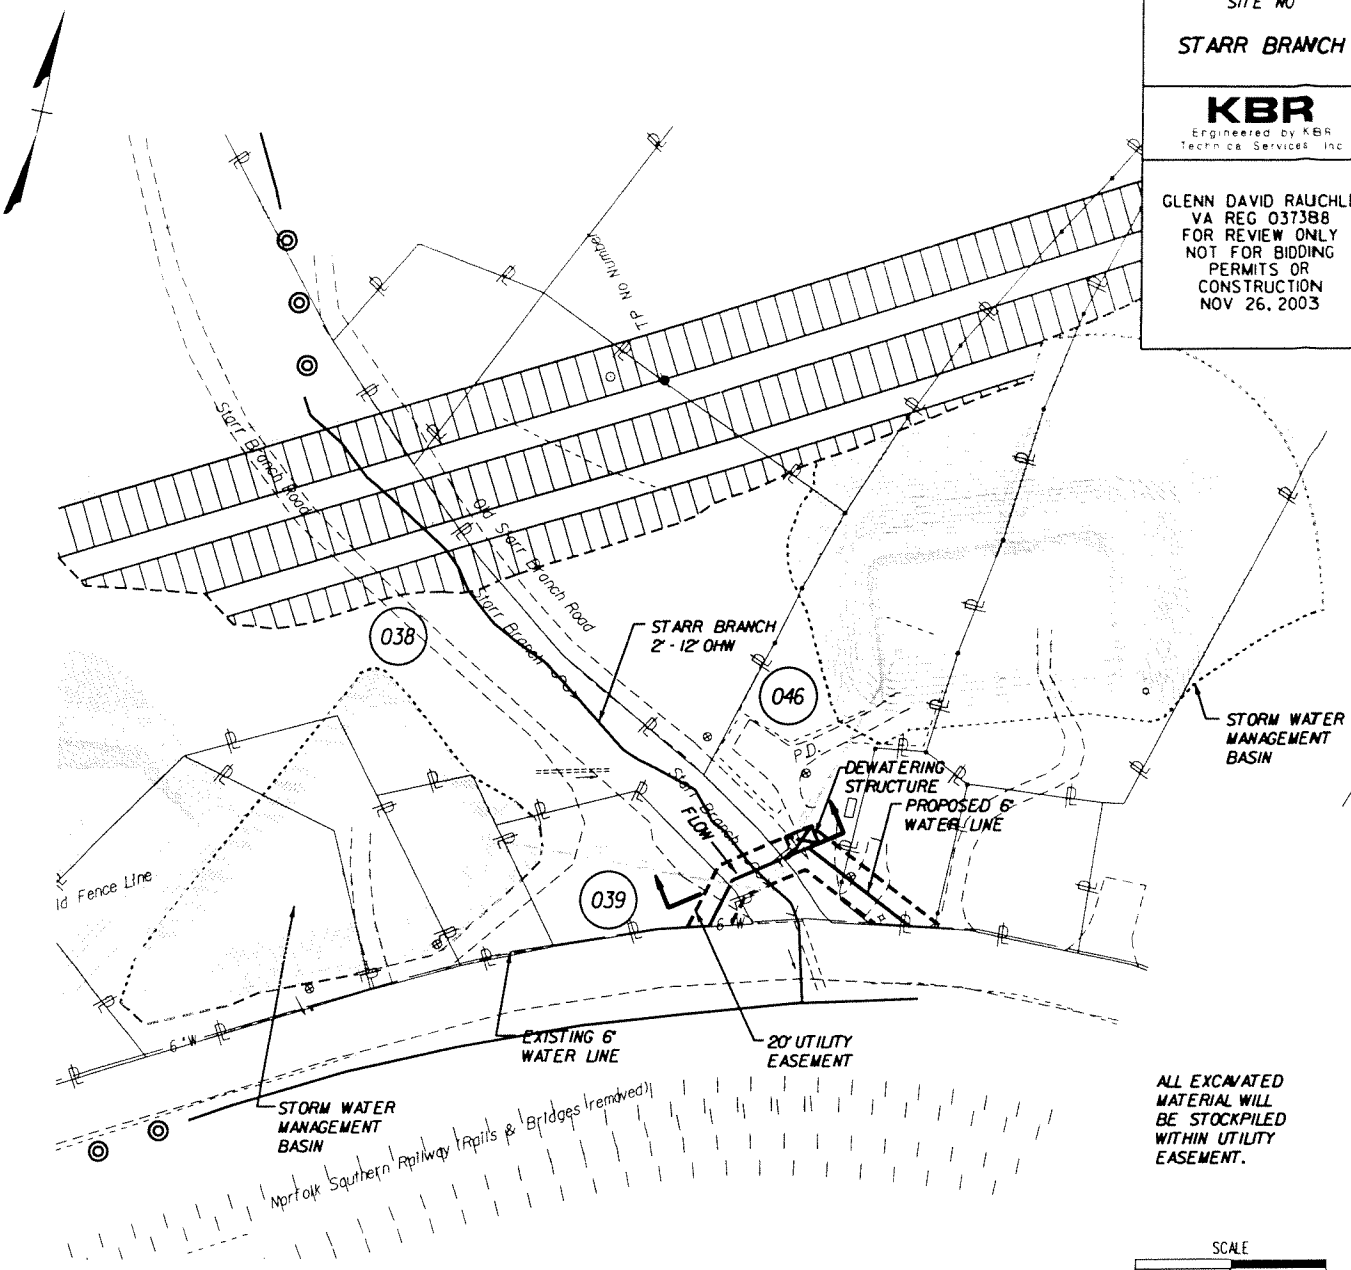

ALL EXCAVATED MATERIAL WILL BE STOCKPILED WITHIN UTILITY EASEMENT.

SCALE
0 50' 100'

PLAN

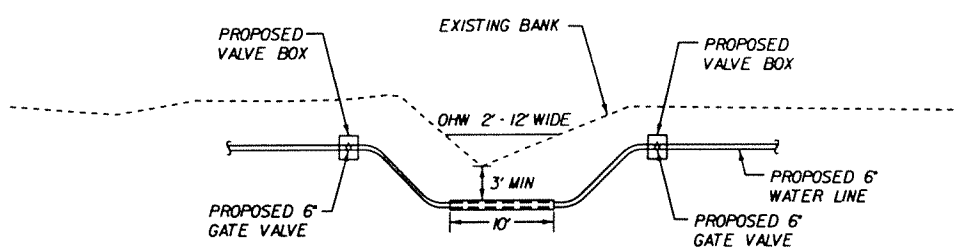

CROSS SECTION

SCALE
0 10' 20'

ADJACENT PROPERTY OWNERS:	PLAN & CROSS SECTION VIEW BCPSA WATER LINE	PROPOSED ROAD CROSSING PROJECT
039 & 038 PENN VIRGINIA RESOURCE PARTNERS, LLC 046 BURL LEE RATLIFF & GLENDA JEAN RATLIFF		STARR BRANCH COUNTY: BUCHANAN APPLICANT: SHEET OF DATE:

PLAN NO.	PROJECT	FILE NO.	SHEET NO.
	0121-013-101		

SITE NO

DA 303A

KBR
Engineered by KBR Technical Services Inc

GLENN DAVID RAUCHLE
VA REG 037388
FOR REVIEW ONLY
NOT FOR BIDDING
PERMITS OR
CONSTRUCTION
NOV 26, 2003

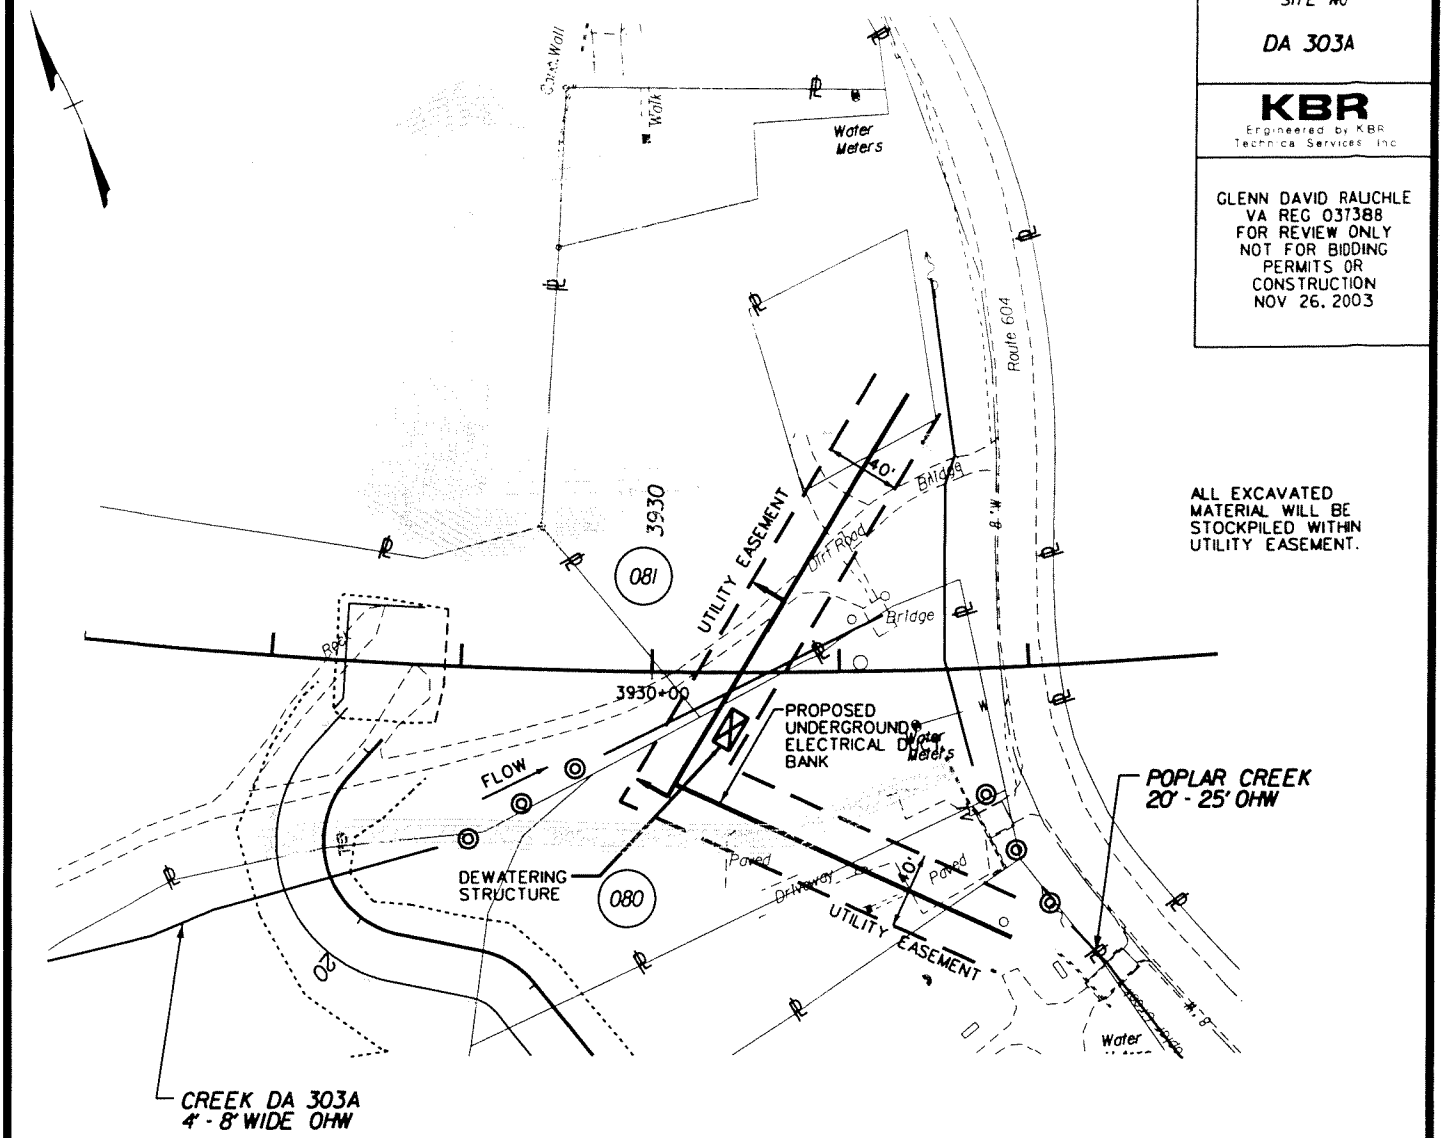

ALL EXCAVATED MATERIAL WILL BE STOCKPILED WITHIN UTILITY EASEMENT.

PLAN

SCALE 0 50' 100'

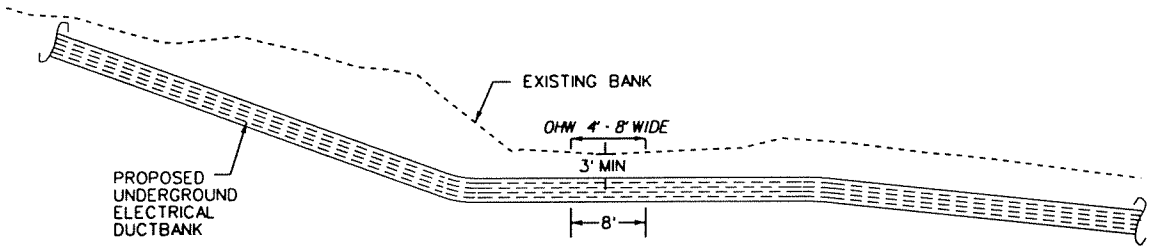

CROSS SECTION

SCALE 0 10' 20'

ADJACENT PROPERTY OWNERS:	PLAN & CROSS SECTION VIEW AEP ELECTRICAL DUCT BANK	PROPOSED ROAD CROSSING PROJECT
080 LOUDELLA & HUGHLES YATES 081 WILLIAM E. DUTY ESTATE		CREEK DA 303A COUNTY: BUCHANAN APPLICANT: SHEET OF DATE:

PLAN NO.	PROJECT	FILE NO.	SHEET NO.
	0121-013-101		

6-09-2004 8:28:40

bbrh07

SITE NO

LEVISA FORK

KBR
Engineered by KBR Technical Services Inc

GLENN DAVID RAUCHLE
VA REG 037388
FOR REVIEW ONLY
NOT FOR BIDDING
PERMITS OR
CONSTRUCTION
NOV 26, 2003

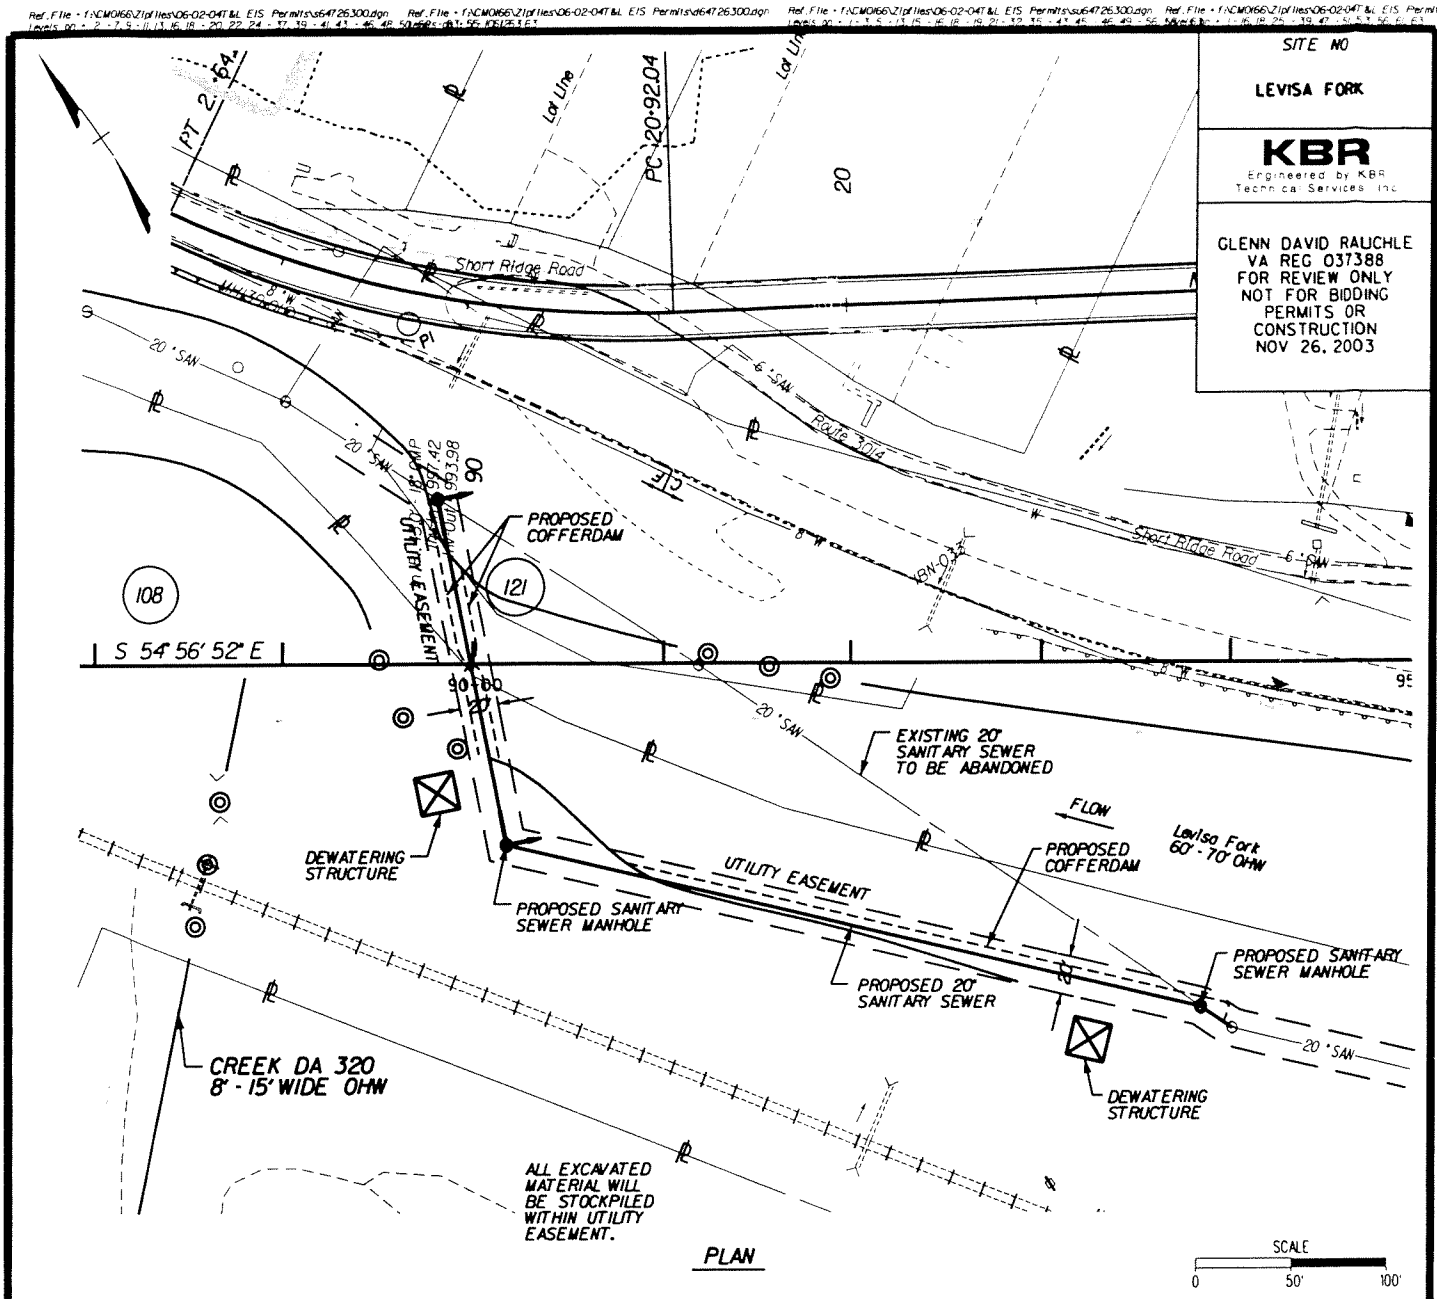

PLAN

SCALE
0 50' 100'

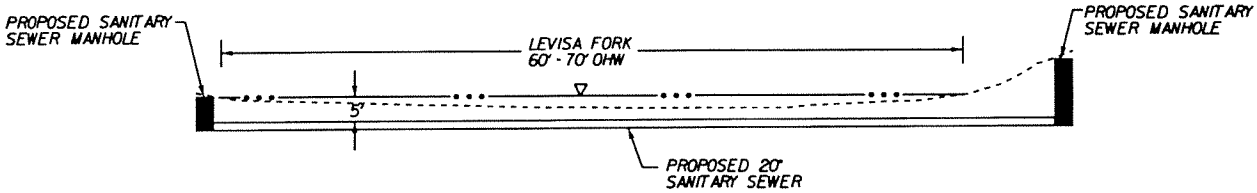

CROSS SECTION

SCALE
0 20' 40'

ADJACENT PROPERTY OWNERS:	PLAN & CROSS SECTION VIEW BCPSA SEWER LINE	PROPOSED ROAD CROSSING PROJECT
108 NORFOLK SOUTHERN RAILWAY 121 LEAH STEWART		LEVISA FORK COUNTY: BUCHANAN APPLICANT: SHEET OF DATE:

PLAN NO.	PROJECT	FILE NO.	SHEET NO.
	0121-013-101		