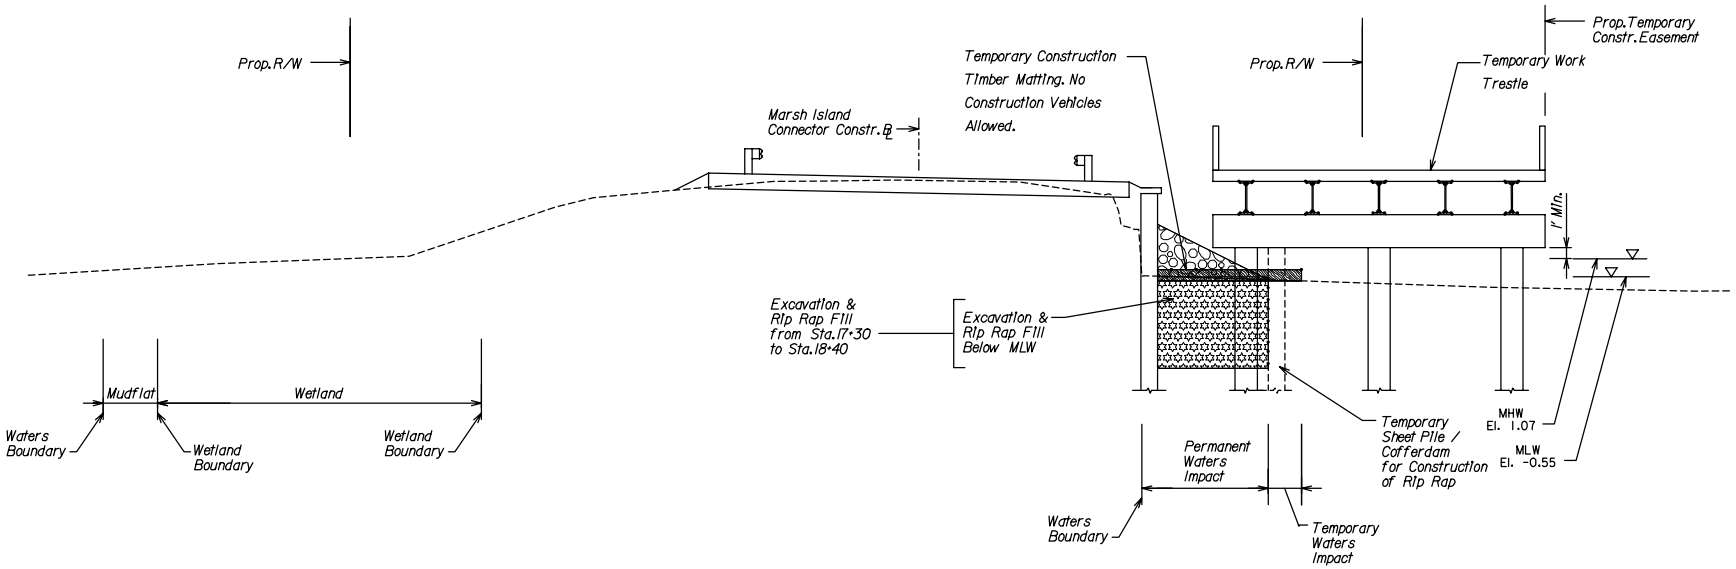

SECTION D 11 15

NTS

CROSS SECTION @ STA. 18+00
(SHEET 11)

VOLUME QUANTITIES	
Type of Volume	Cu.Yd.
Excavation Below MLW	315.0
Excavation Between MLW & MHW	0.0
Fill Below MLW	314.0
Fill Between MLW & MHW	44.0

PROPOSED RTE 175 BRIDGE
REPLACEMENT PROJECT
ACCOMACK COUNTY
CHINCOTEAGUE, VIRGINIA

PROJECT NO. 0175-001-V12
PE-102, RW-202, C-502, B-606

FED. PROJ. NO. RS-1622(105)
BR-STP-175-5

APPLICATION BY
VIRGINIA DEPARTMENT OF TRANSPORTATION