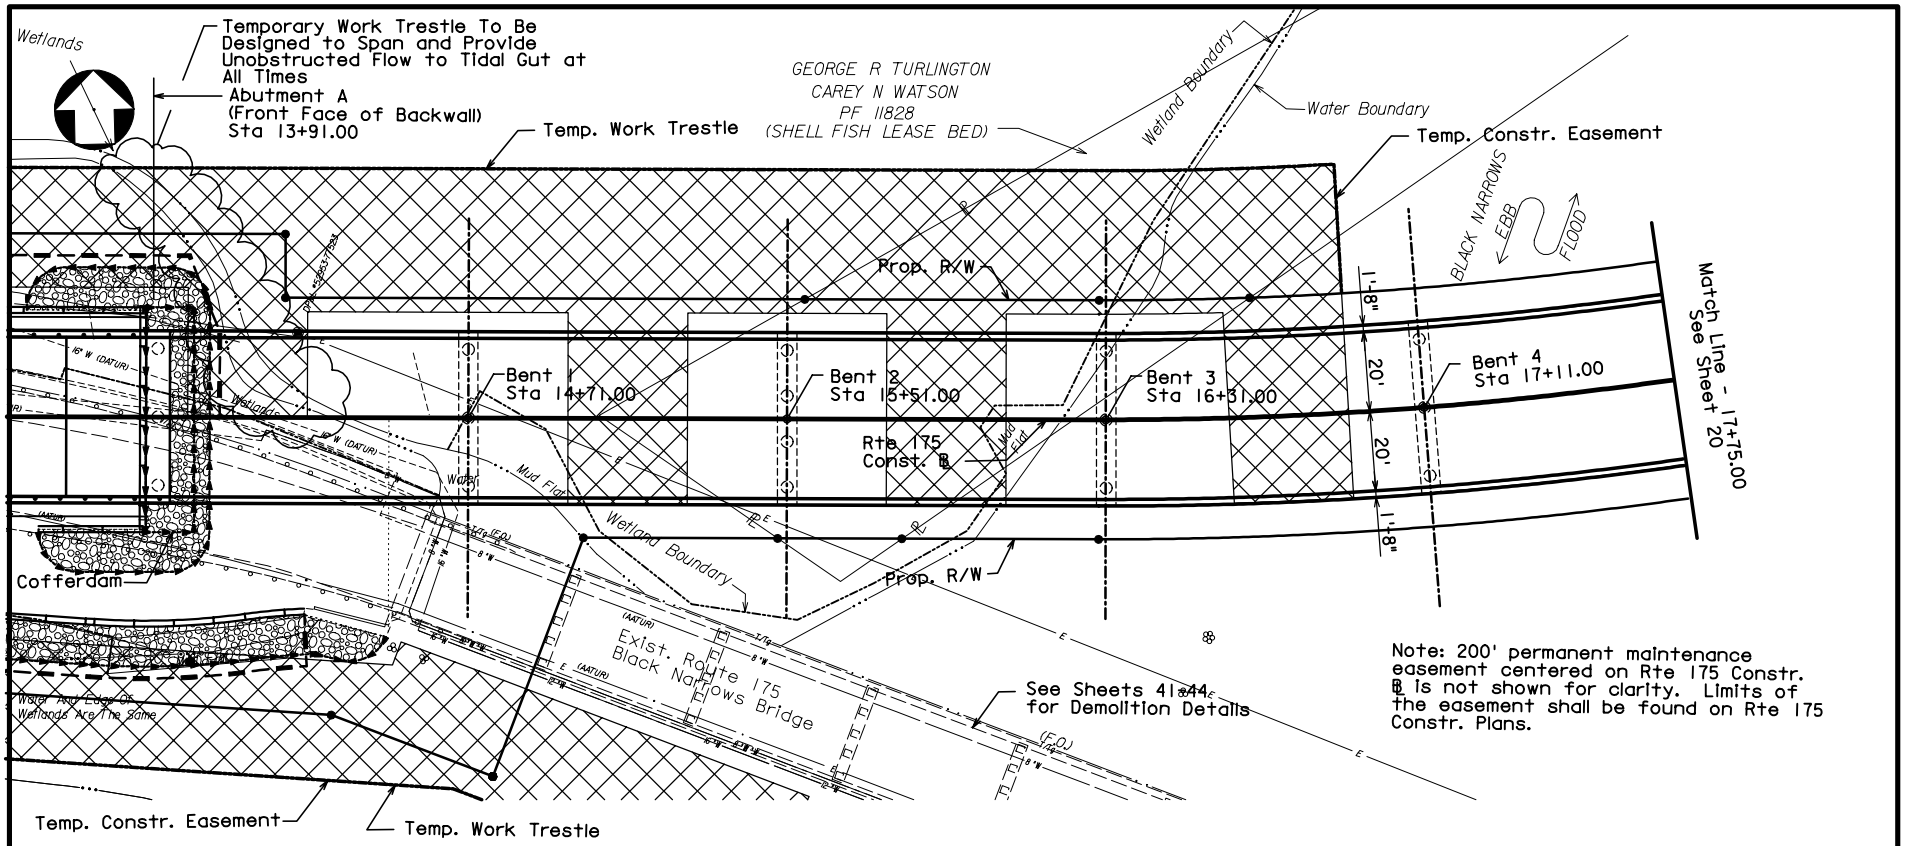

Note: 200' permanent maintenance easement centered on Rte 175 Constr. ℄ is not shown for clarity. Limits of the easement shall be found on Rte 175 Constr. Plans.

Impacts due to approach roadway and bridge abutment are shown and quantified on Sheets 7 & 8

PLAN

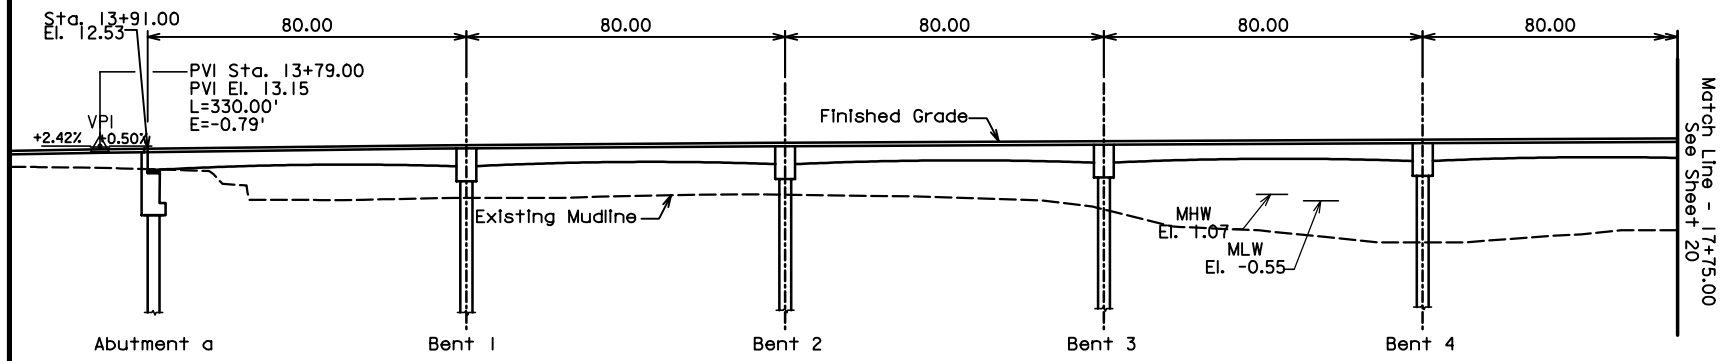

DEVELOPED ELEVATION

SCALE: 1" = 50'
0 20' 40'

PROPOSED RTE 175 BRIDGE REPLACEMENT PROJECT
ACCOMACK COUNTY
CHINCOTEAGUE, VIRGINIA

PROJECT NO. 0175-001-V12
PE-102, RW-202, C-502, B-606

FED. PROJ. NO. RS-1622(105)
BR-STP-175-5

APPLICATION BY
VIRGINIA DEPARTMENT OF TRANSPORTATION