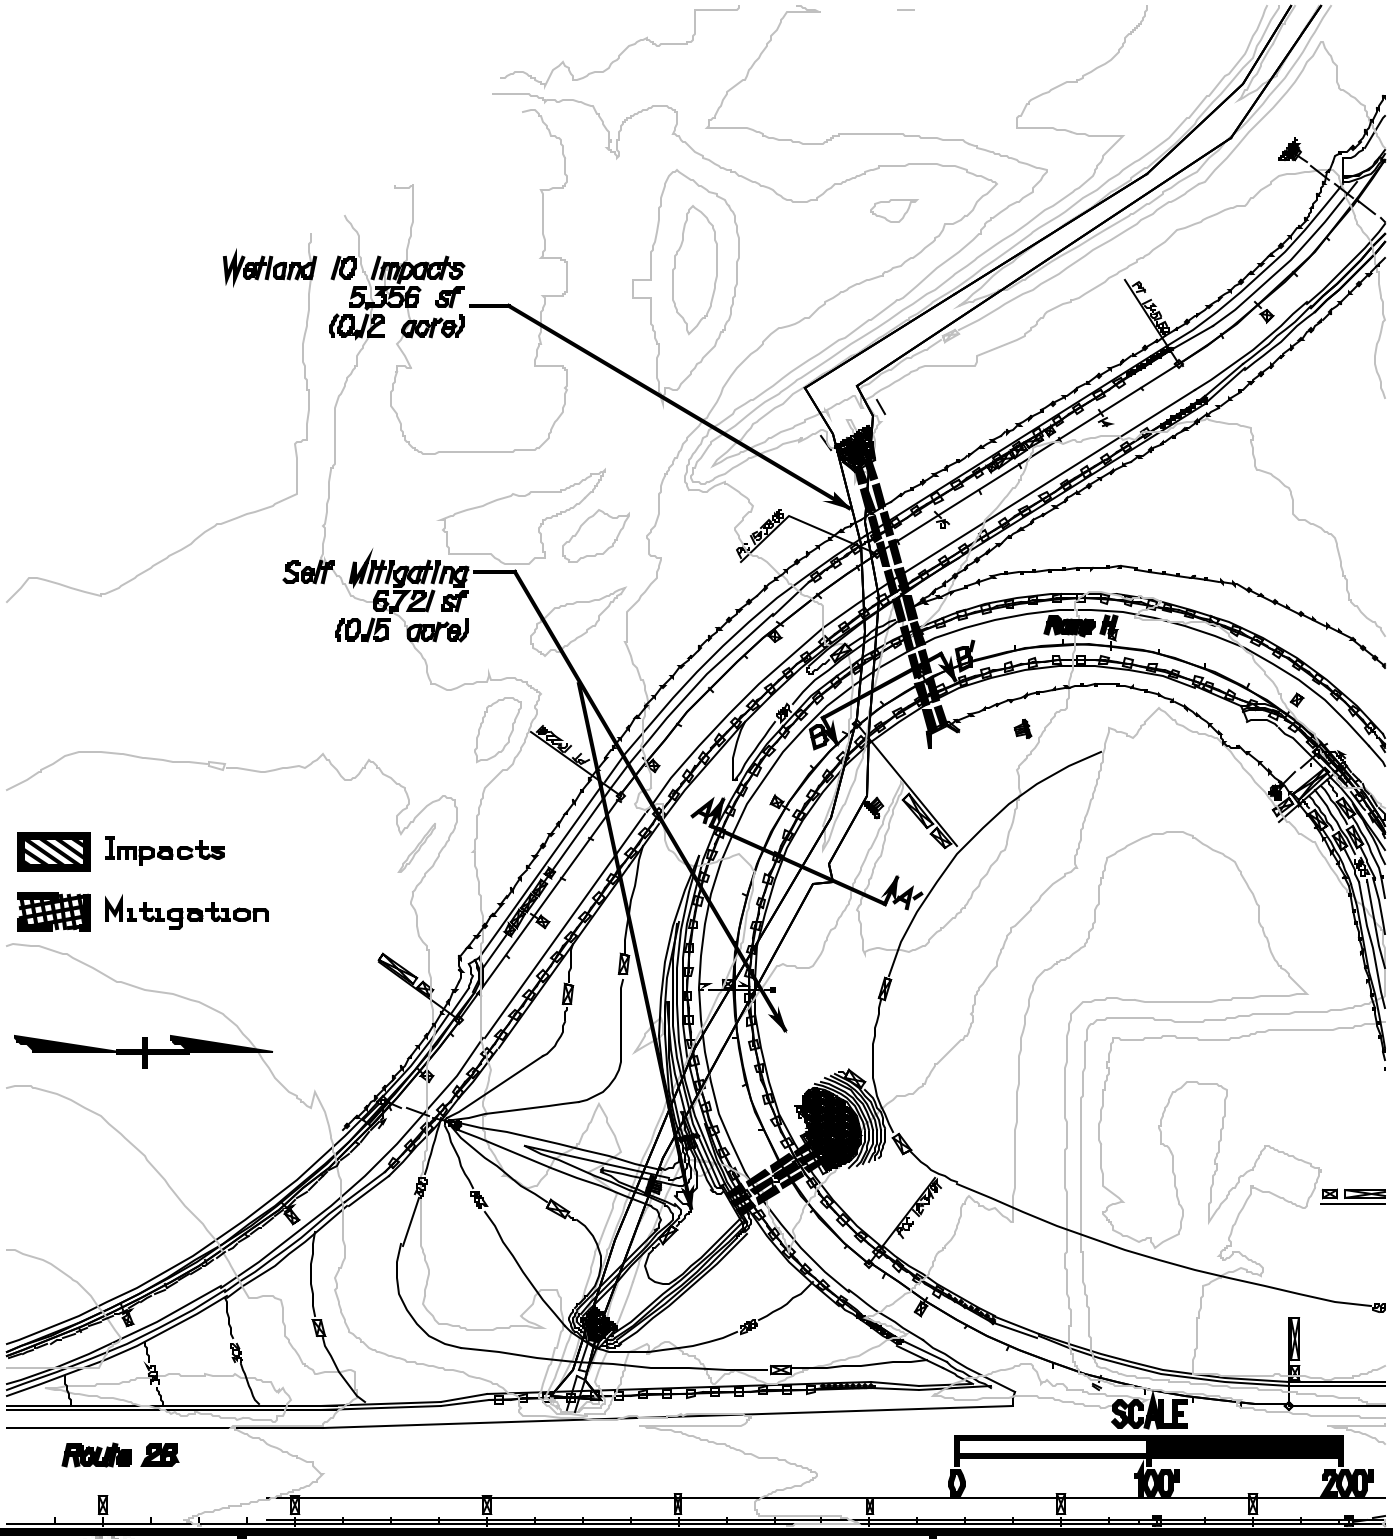

TITLE:

Permit Plate 2
Wetland 10 Relocation

SCALE: 1" = 100'

PROJECT:

Route 28 / Route 606
Interchange

SHEET 2 OF 6 DATE: APR 2003