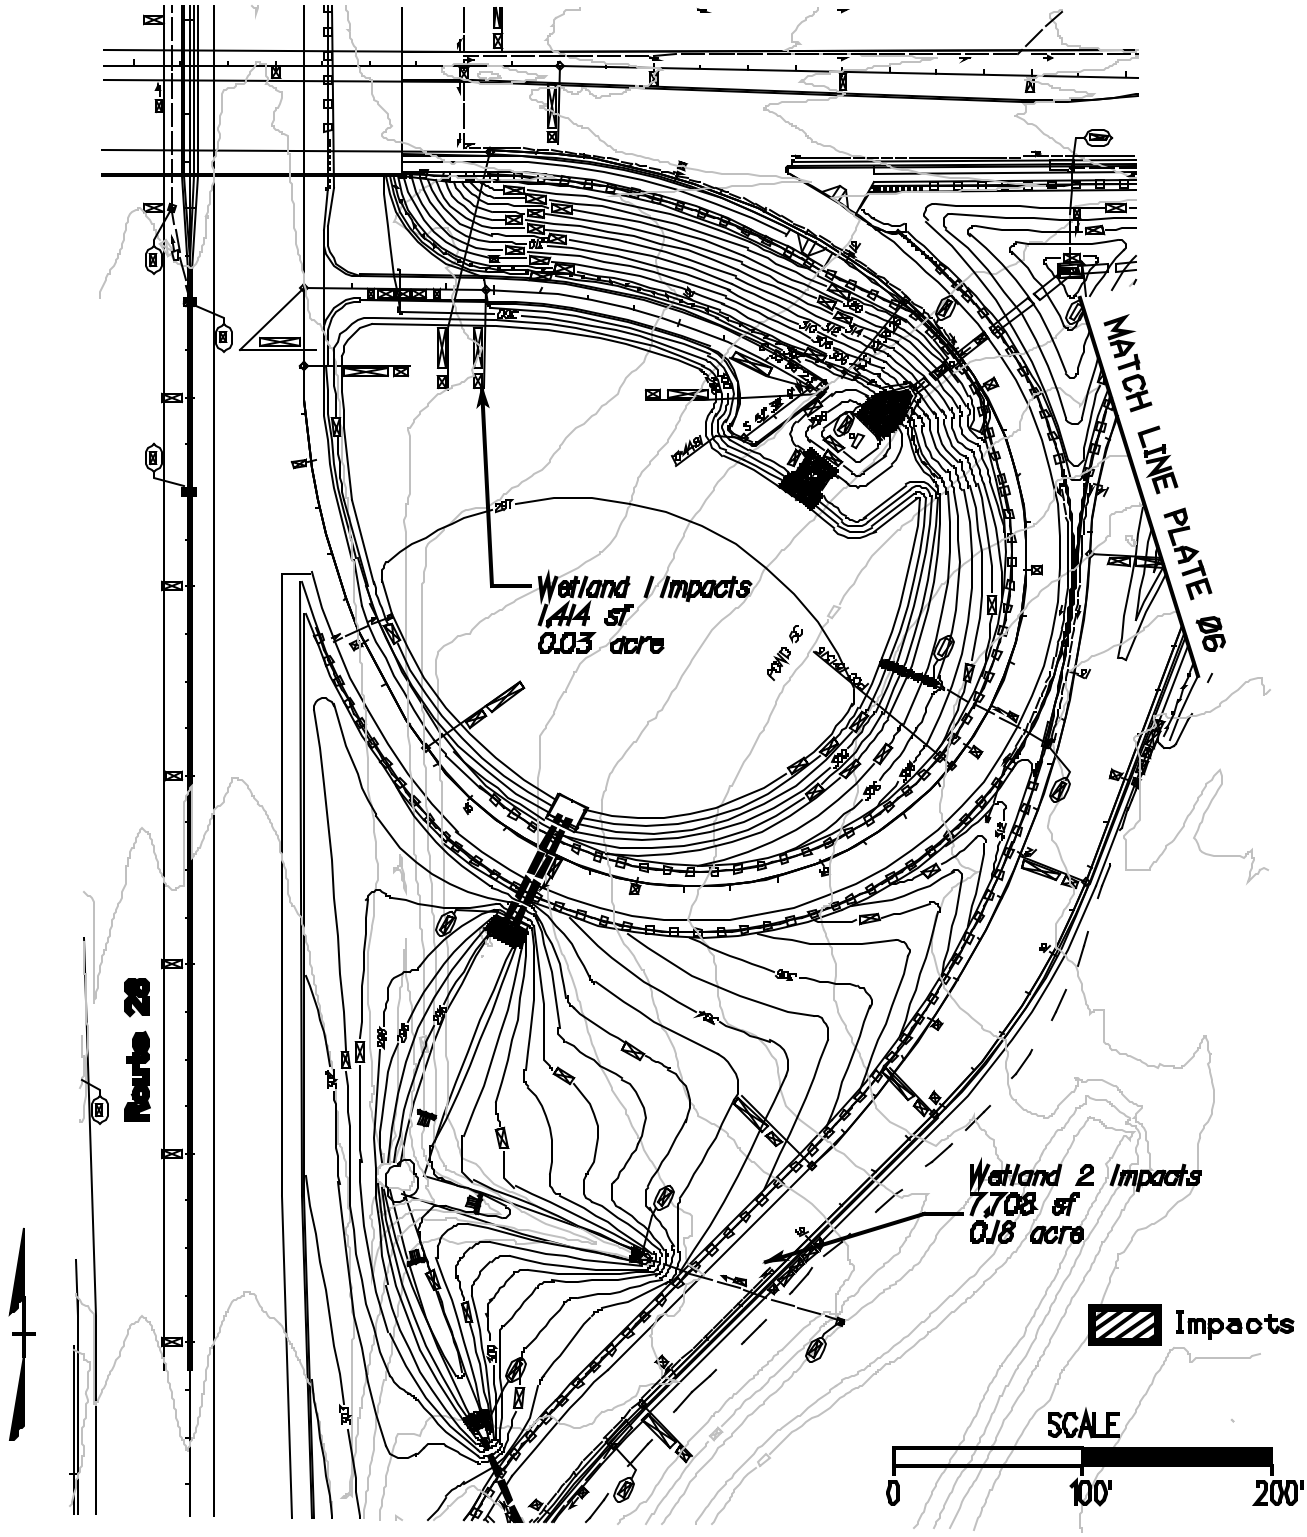

TITLE:

Permit Plate 5
Wetland 1 and Wetland 2

SCALE: 1" = 100'

PROJECT:

Route 28 / Route 606
Interchange

SHEET 5 OF 6 DATE: APR 2003