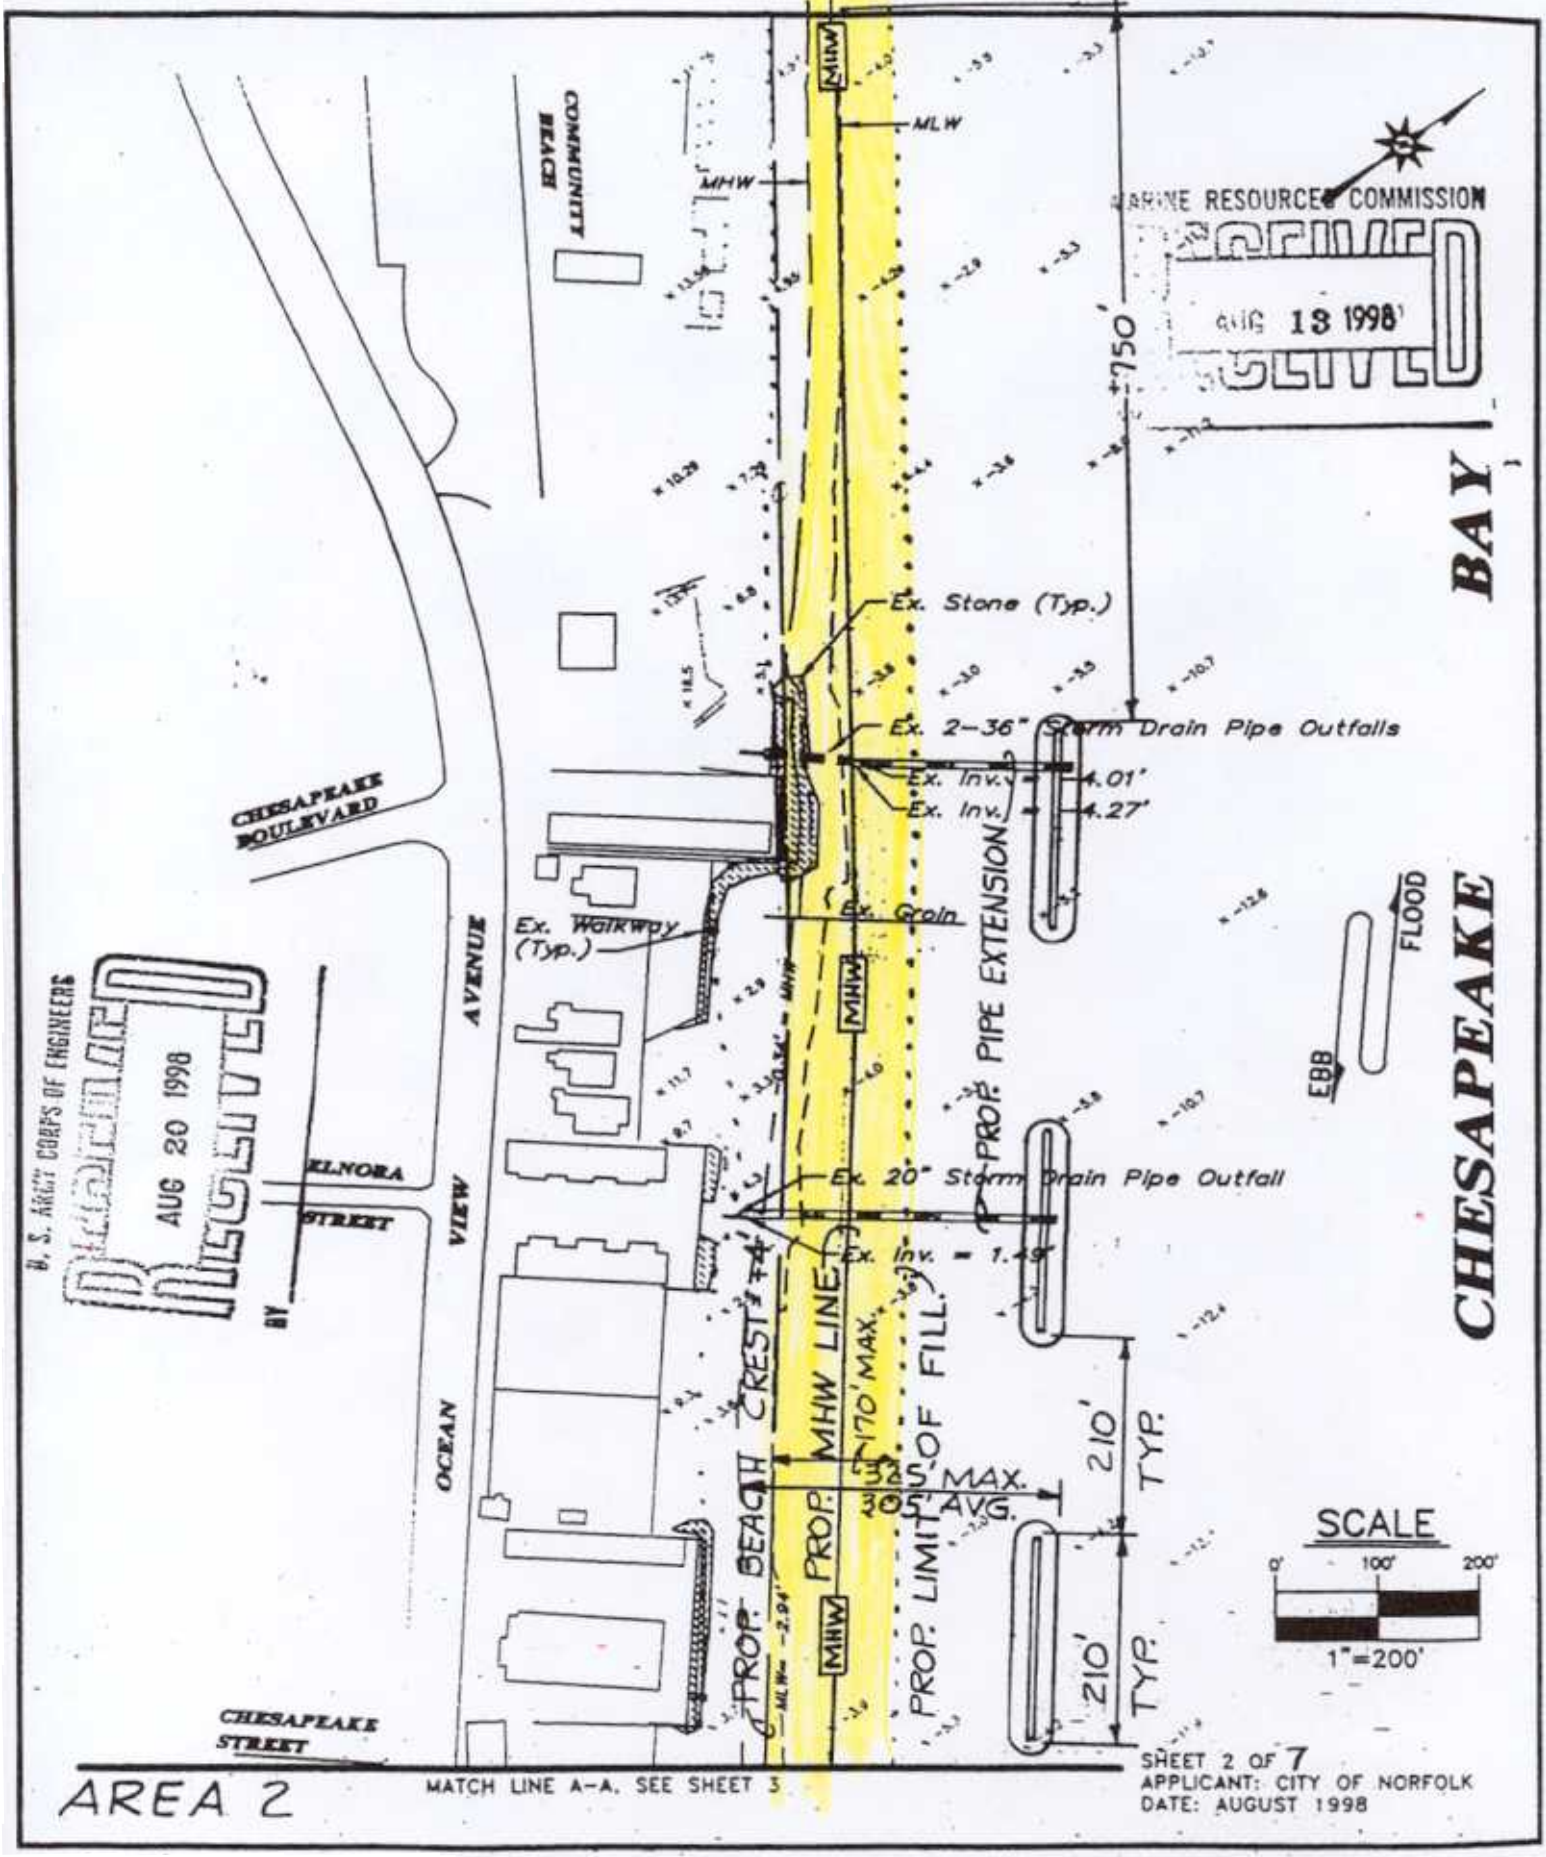
COMMUNITY BEACH
MHW
MLW
MARINE RESOURCES COMMISSION
RECEIVED
AUG 13 1998
+20'
+750'
BAY
CHESAPEAKE
Ex. Stone (Typ.)
Ex. 2-36" Storm Drain Pipe Outfalls
Ex. Inv. = 4.01'
Ex. Inv. = 4.27'
Ex. Walkway (Typ.)
Ex. Grain
PROP. PIPE EXTENSION
FLOOD
EBB
CHESAPEAKE BOULEVARD
AVENUE
VIEW
OCEAN
ELMORA
STREET
BY
Ex. 20" Storm Drain Pipe Outfall
Ex. Inv. = 1.49'
RECEIVED
AUG 20 1998
U. S. ARMY CORPS OF ENGINEERS
PROP. BEACH CREST
PROP. MHW LINE
170' MAX.
325' MAX.
305' AVG.
PROP. LIMIT OF FILL
210' TYP.
210' TYP.
SCALE
0' 100' 200'
1"=200'
CHESAPEAKE STREET
AREA 2
MATCH LINE A-A. SEE SHEET 3
SHEET 2 OF 7
APPLICANT: CITY OF NORFOLK
DATE: AUGUST 1998