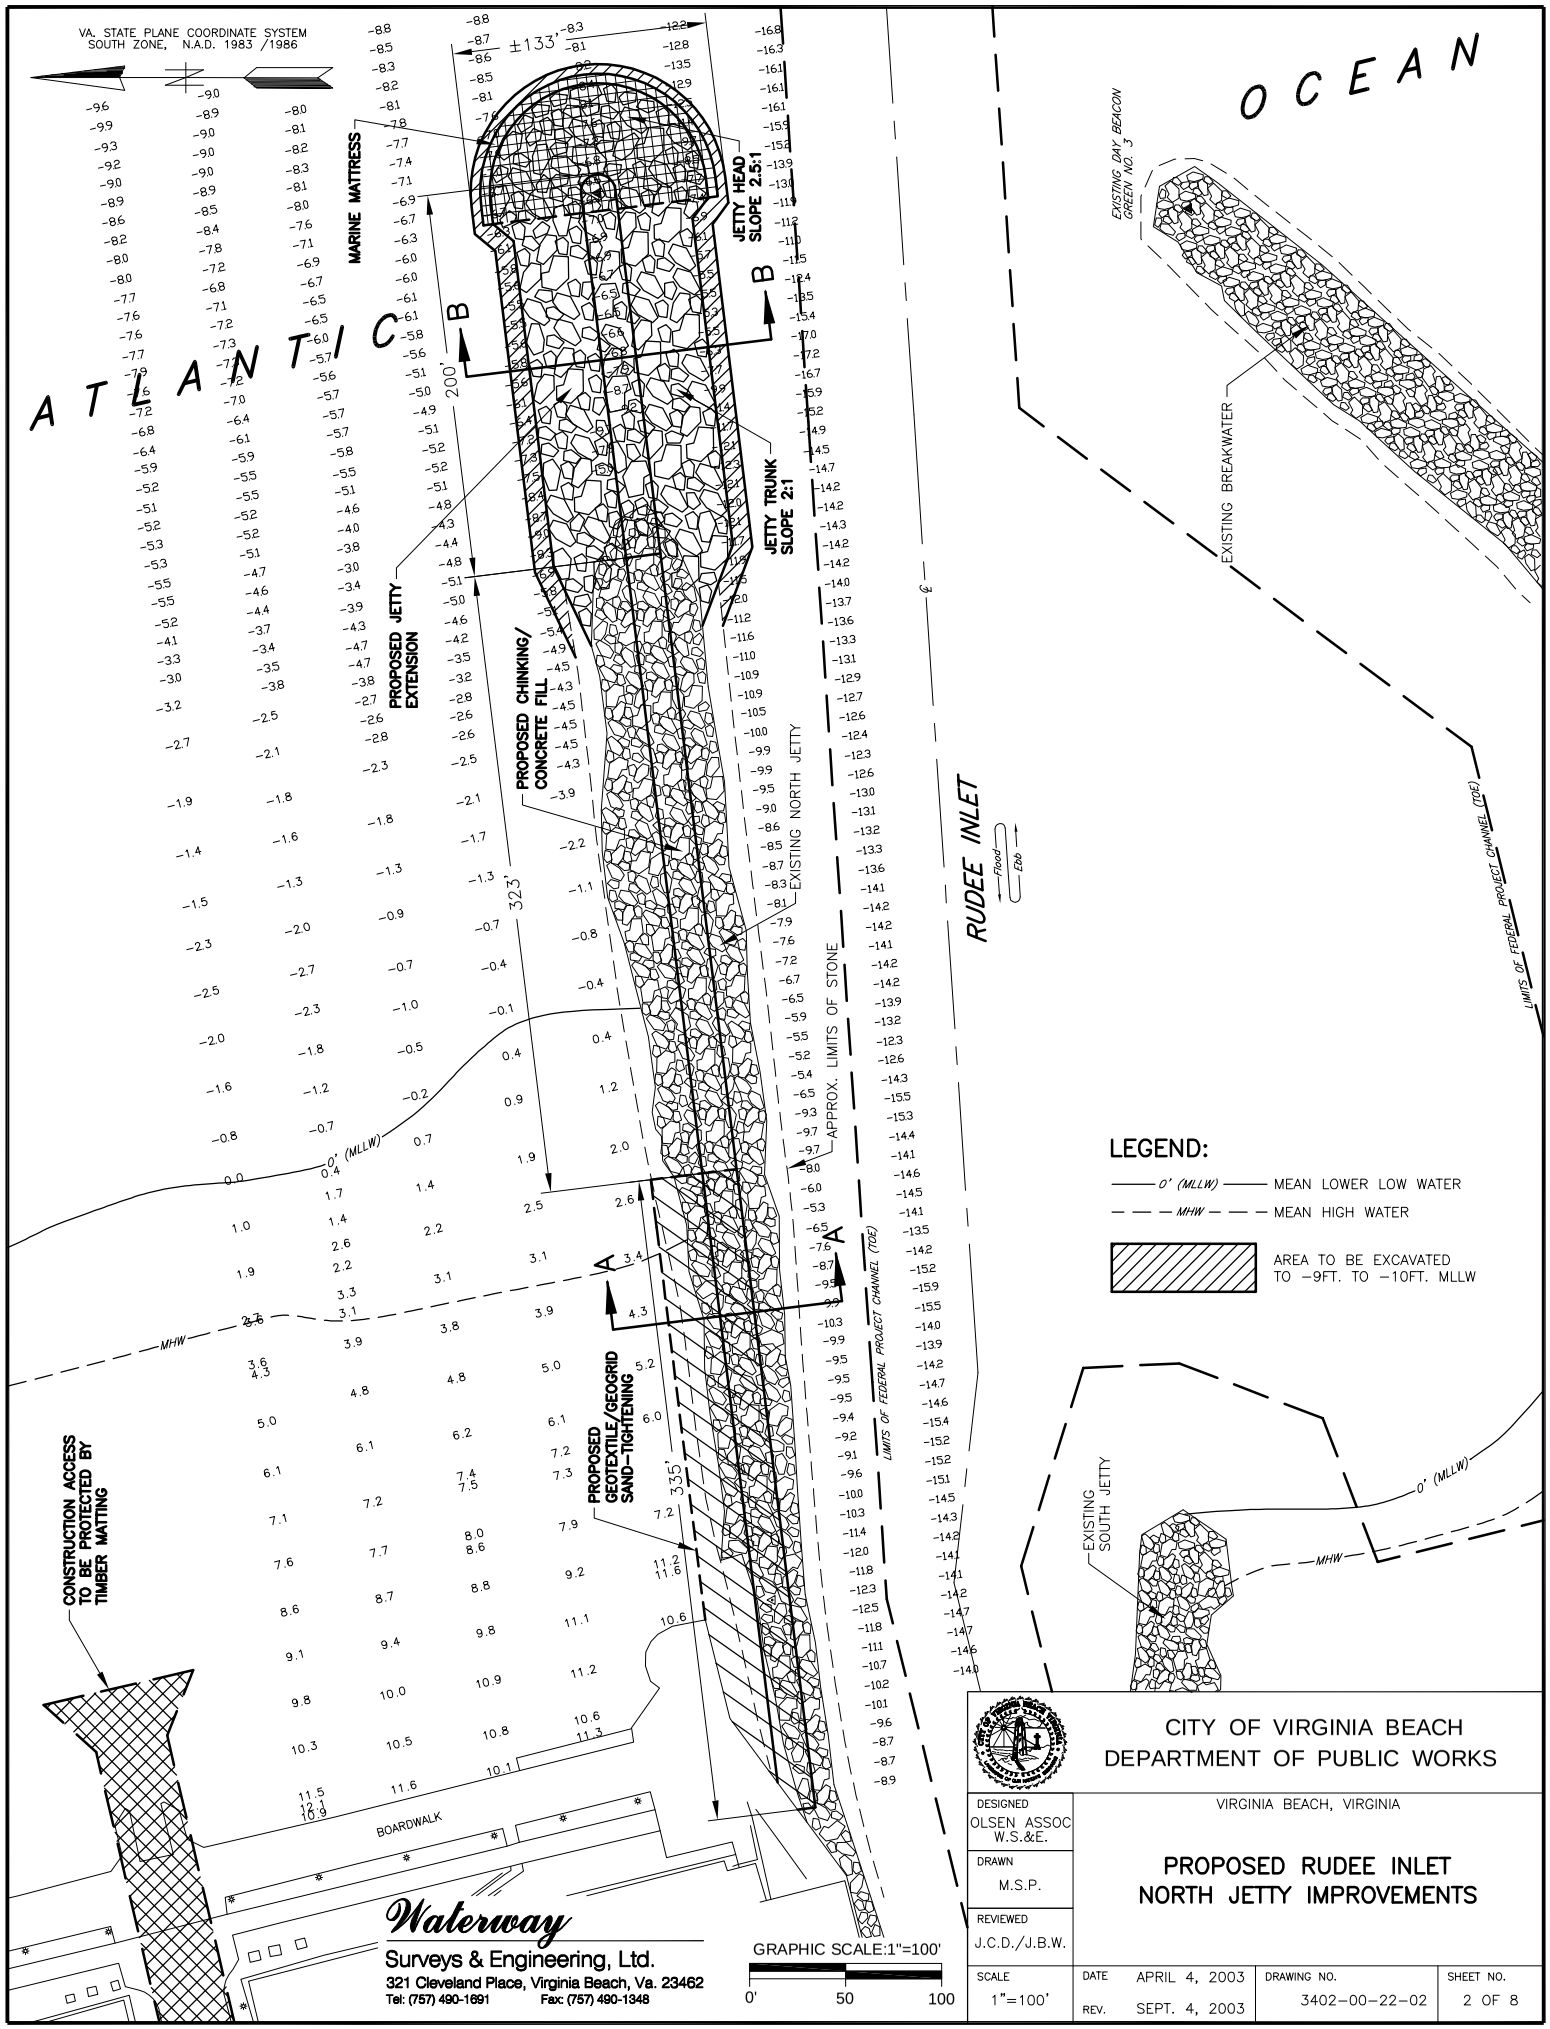

Waterway
Surveys & Engineering, Ltd.
321 Cleveland Place, Virginia Beach, Va. 23462
Tel: (757) 490-1691 Fax: (757) 490-1348

CITY OF VIRGINIA BEACH
DEPARTMENT OF PUBLIC WORKS

VIRGINIA BEACH, VIRGINIA

PROPOSED RUDEE INLET
NORTH JETTY IMPROVEMENTS

DESIGNED OLSEN ASSOC W.S.&E.			
DRAWN M.S.P.			
REVIEWED J.C.D./J.B.W.			
SCALE 1"=100'	DATE APRIL 4, 2003 REV. SEPT. 4, 2003	DRAWING NO. 3402-00-22-02	SHEET NO. 2 OF 8