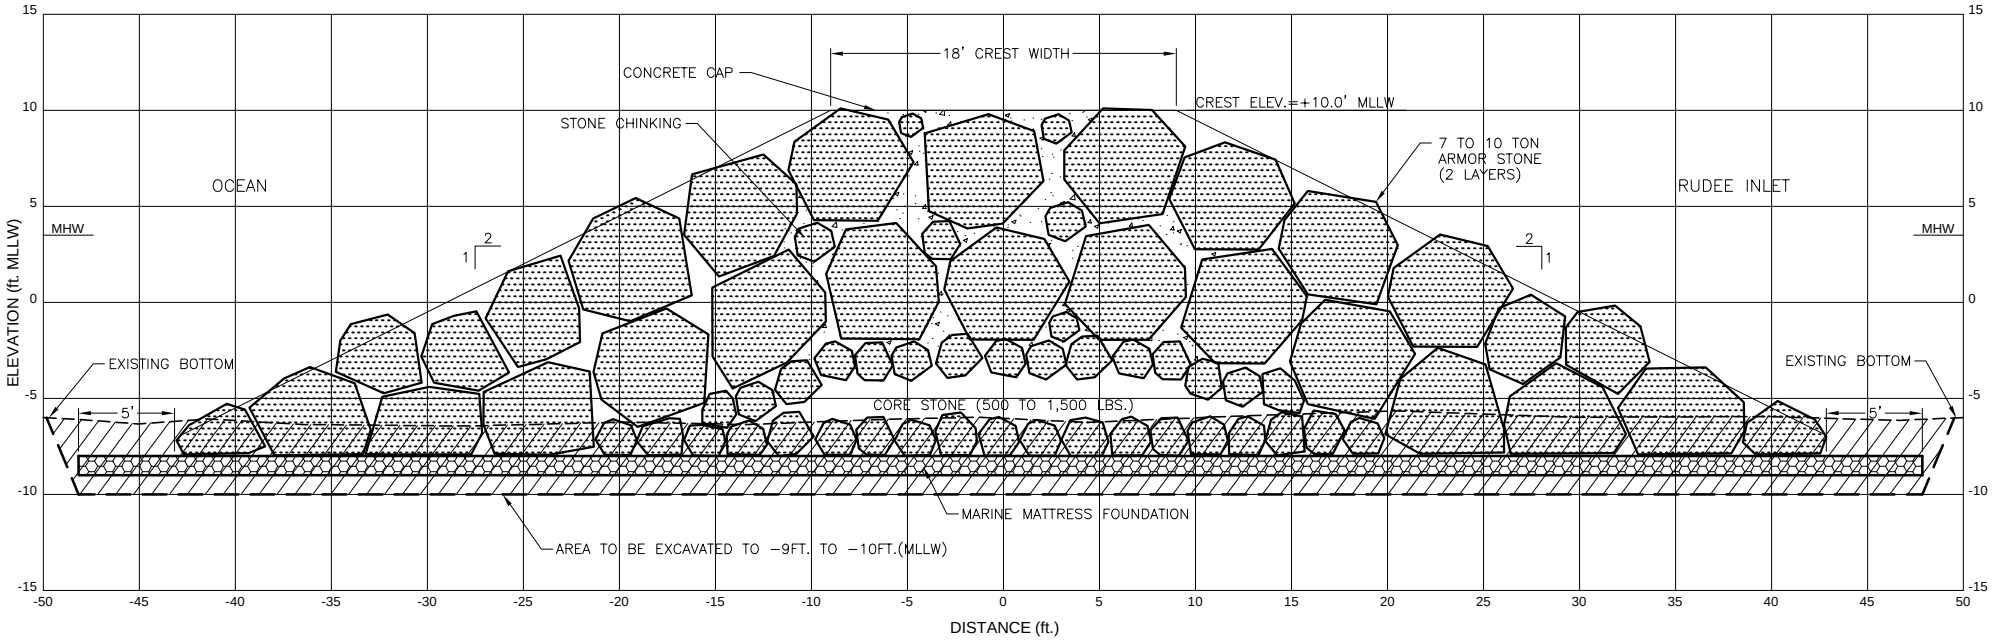

Section B-B North Jetty Extension

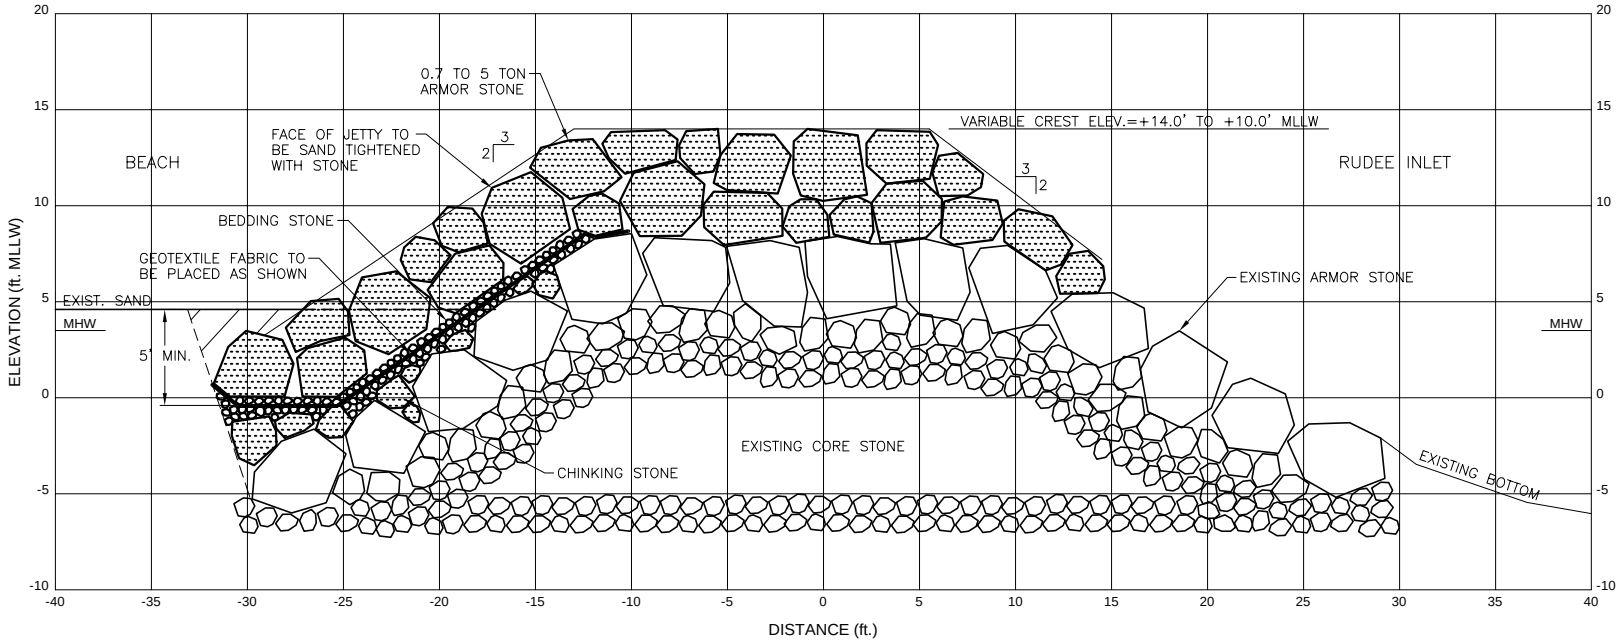

Section A-A Geotextile/Geogrid Sand-Tightening (North Jetty)

GRAPHIC SCALE:1"=10'

0' 5 10

Waterway
Surveys & Engineering, Ltd.
321 Cleveland Place, Virginia Beach, Va. 23462
Tel: (757) 490-1991 Fax: (757) 490-1948

CITY OF VIRGINIA BEACH
DEPARTMENT OF PUBLIC WORKS

VIRGINIA BEACH, VIRGINIA

SECTION A–A
GEOTEXTILE\GEOGRID
SAND–TIGHTENING

SECTION B–B
NORTH JETTY EXTENSION

DESIGNED	OLSEN ASSOC W.S.&E.
DRAWN	M.S.P.
REVIEWED	J.C.D./J.B.W.
SCALE	1"=10'
DATE	APRIL 4, 2003
REV.	SEPT. 4, 2003
DRAWING NO.	3402-00-22-04
SHEET NO.	4 OF 8