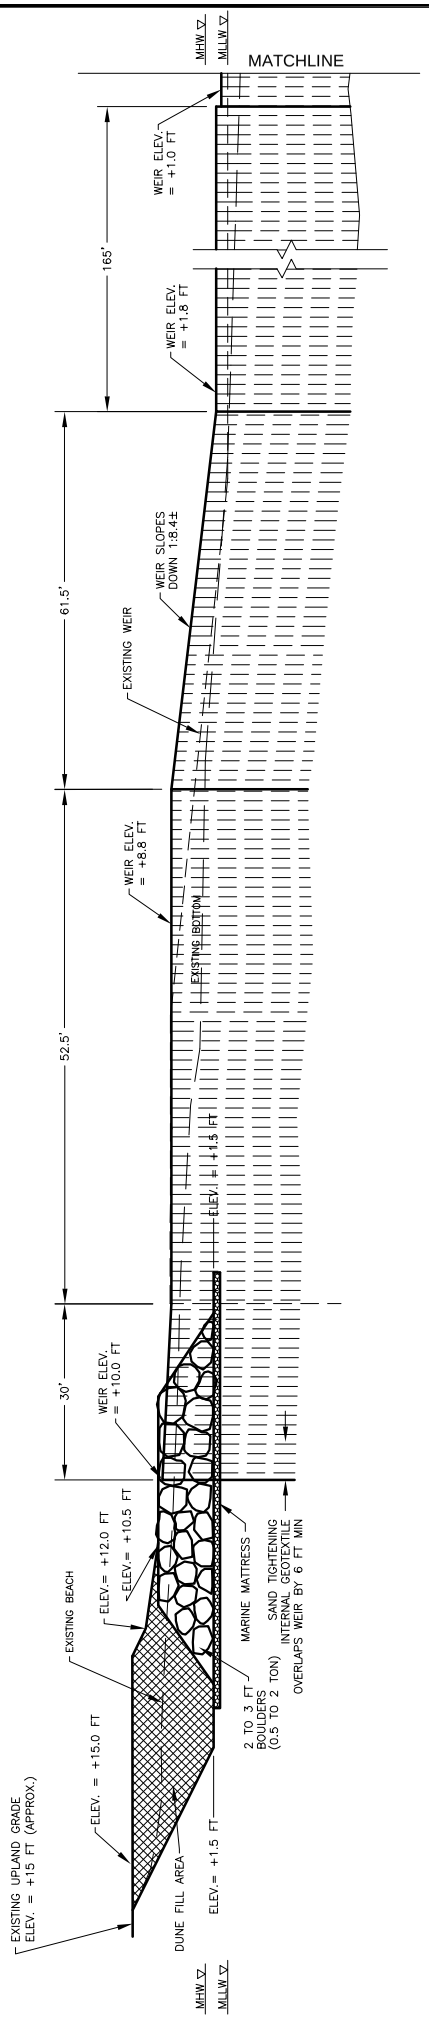

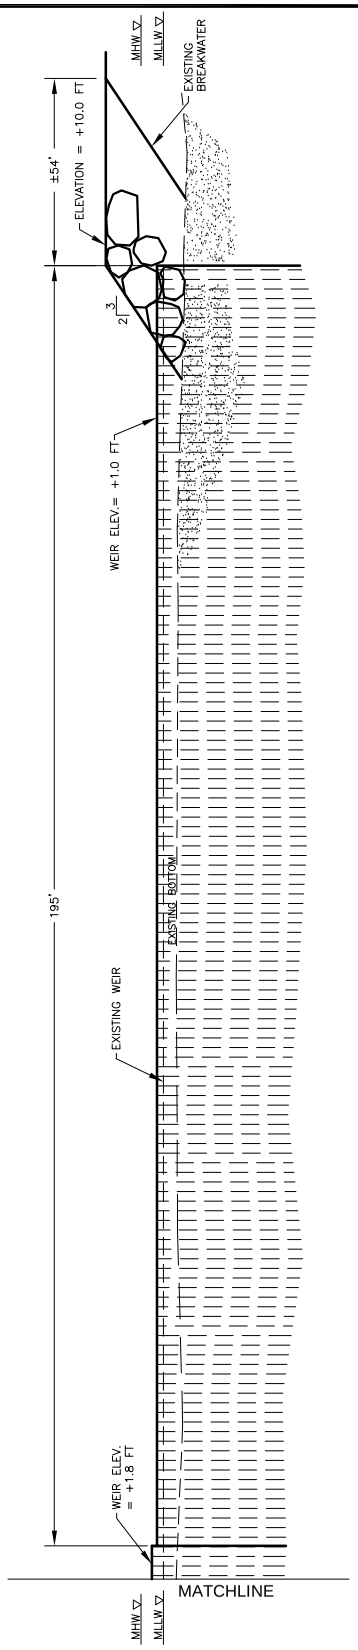

SECTION C-C STEEL SHEETPILE WEIR, ROCK GROIN

Waterway
Surveys & Engineering, Ltd.
321 Cleveland Place, Virginia Beach, Va. 23462
Tel: (757) 490-1691 Fax: (757) 490-1348

GRAPHIC SCALE:1"=20'
0' 15 30

CITY OF VIRGINIA BEACH
DEPARTMENT OF PUBLIC WORKS

VIRGINIA BEACH, VIRGINIA

SECTION C–C
STEEL SHEETPILE WEIR
EXTENDED ROCK BREAKWATER & ROCK GROIN/EMERGENCY RAMP

DESIGNED OLSEN ASSOC W.S.&E.			
DRAWN M.S.P.			
REVIEWED J.C.D./J.B.W.			
SCALE 1"=30'	DATE APRIL 4, 2003	DRAWING NO. 3402-00-22-05	SHEET NO. 5 OF 8
	REV. SEPT. 4, 2003		