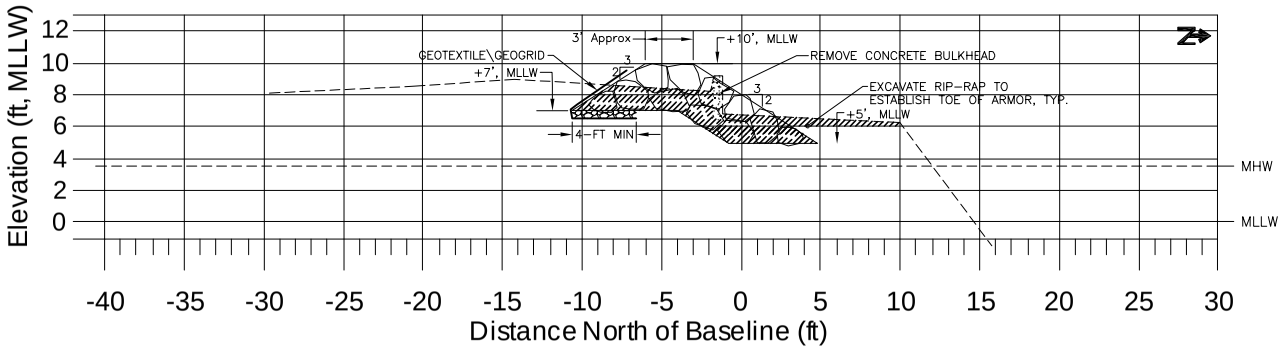

SECTION F-F SOUTH BANK IMPROVEMENTS

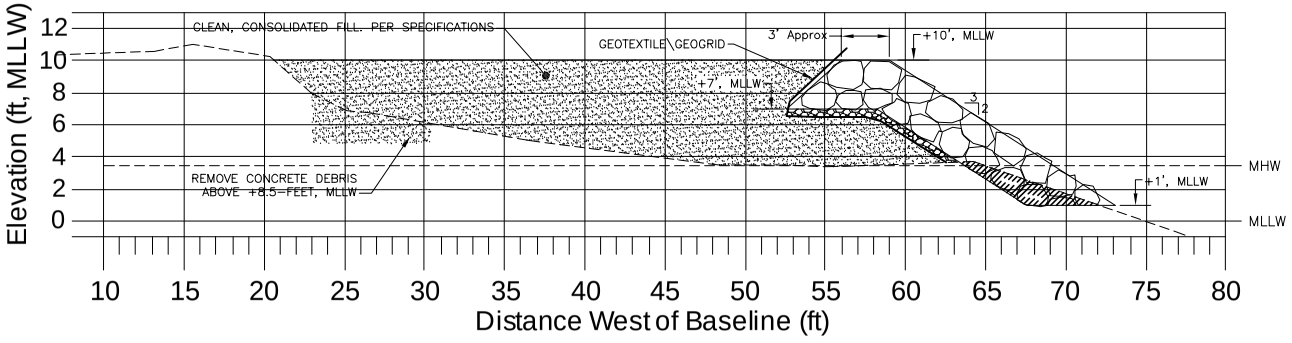

SECTION E-E SOUTH BANK IMPROVEMENTS

Waterway
Surveys & Engineering, Ltd.
321 Cleveland Place, Virginia Beach, Va. 23462
Tel: (757) 490-1691 Fax: (757) 490-1348

GRAPHIC SCALE:1"=12'

0' 6 12

CITY OF VIRGINIA BEACH
DEPARTMENT OF PUBLIC WORKS

VIRGINIA BEACH, VIRGINIA

SECTION E-E & F-F
SOUTH BANK IMPROVEMENTS

DESIGNED	OLSEN ASSOC W.S.&E.
DRAWN	M.S.P.
REVIEWED	J.C.D./J.B.W.
SCALE	1"=12'
DATE	APRIL 4, 2003
REV.	SEPT. 4, 2003
DRAWING NO.	3402-00-22-06
SHEET NO.	6 OF 8