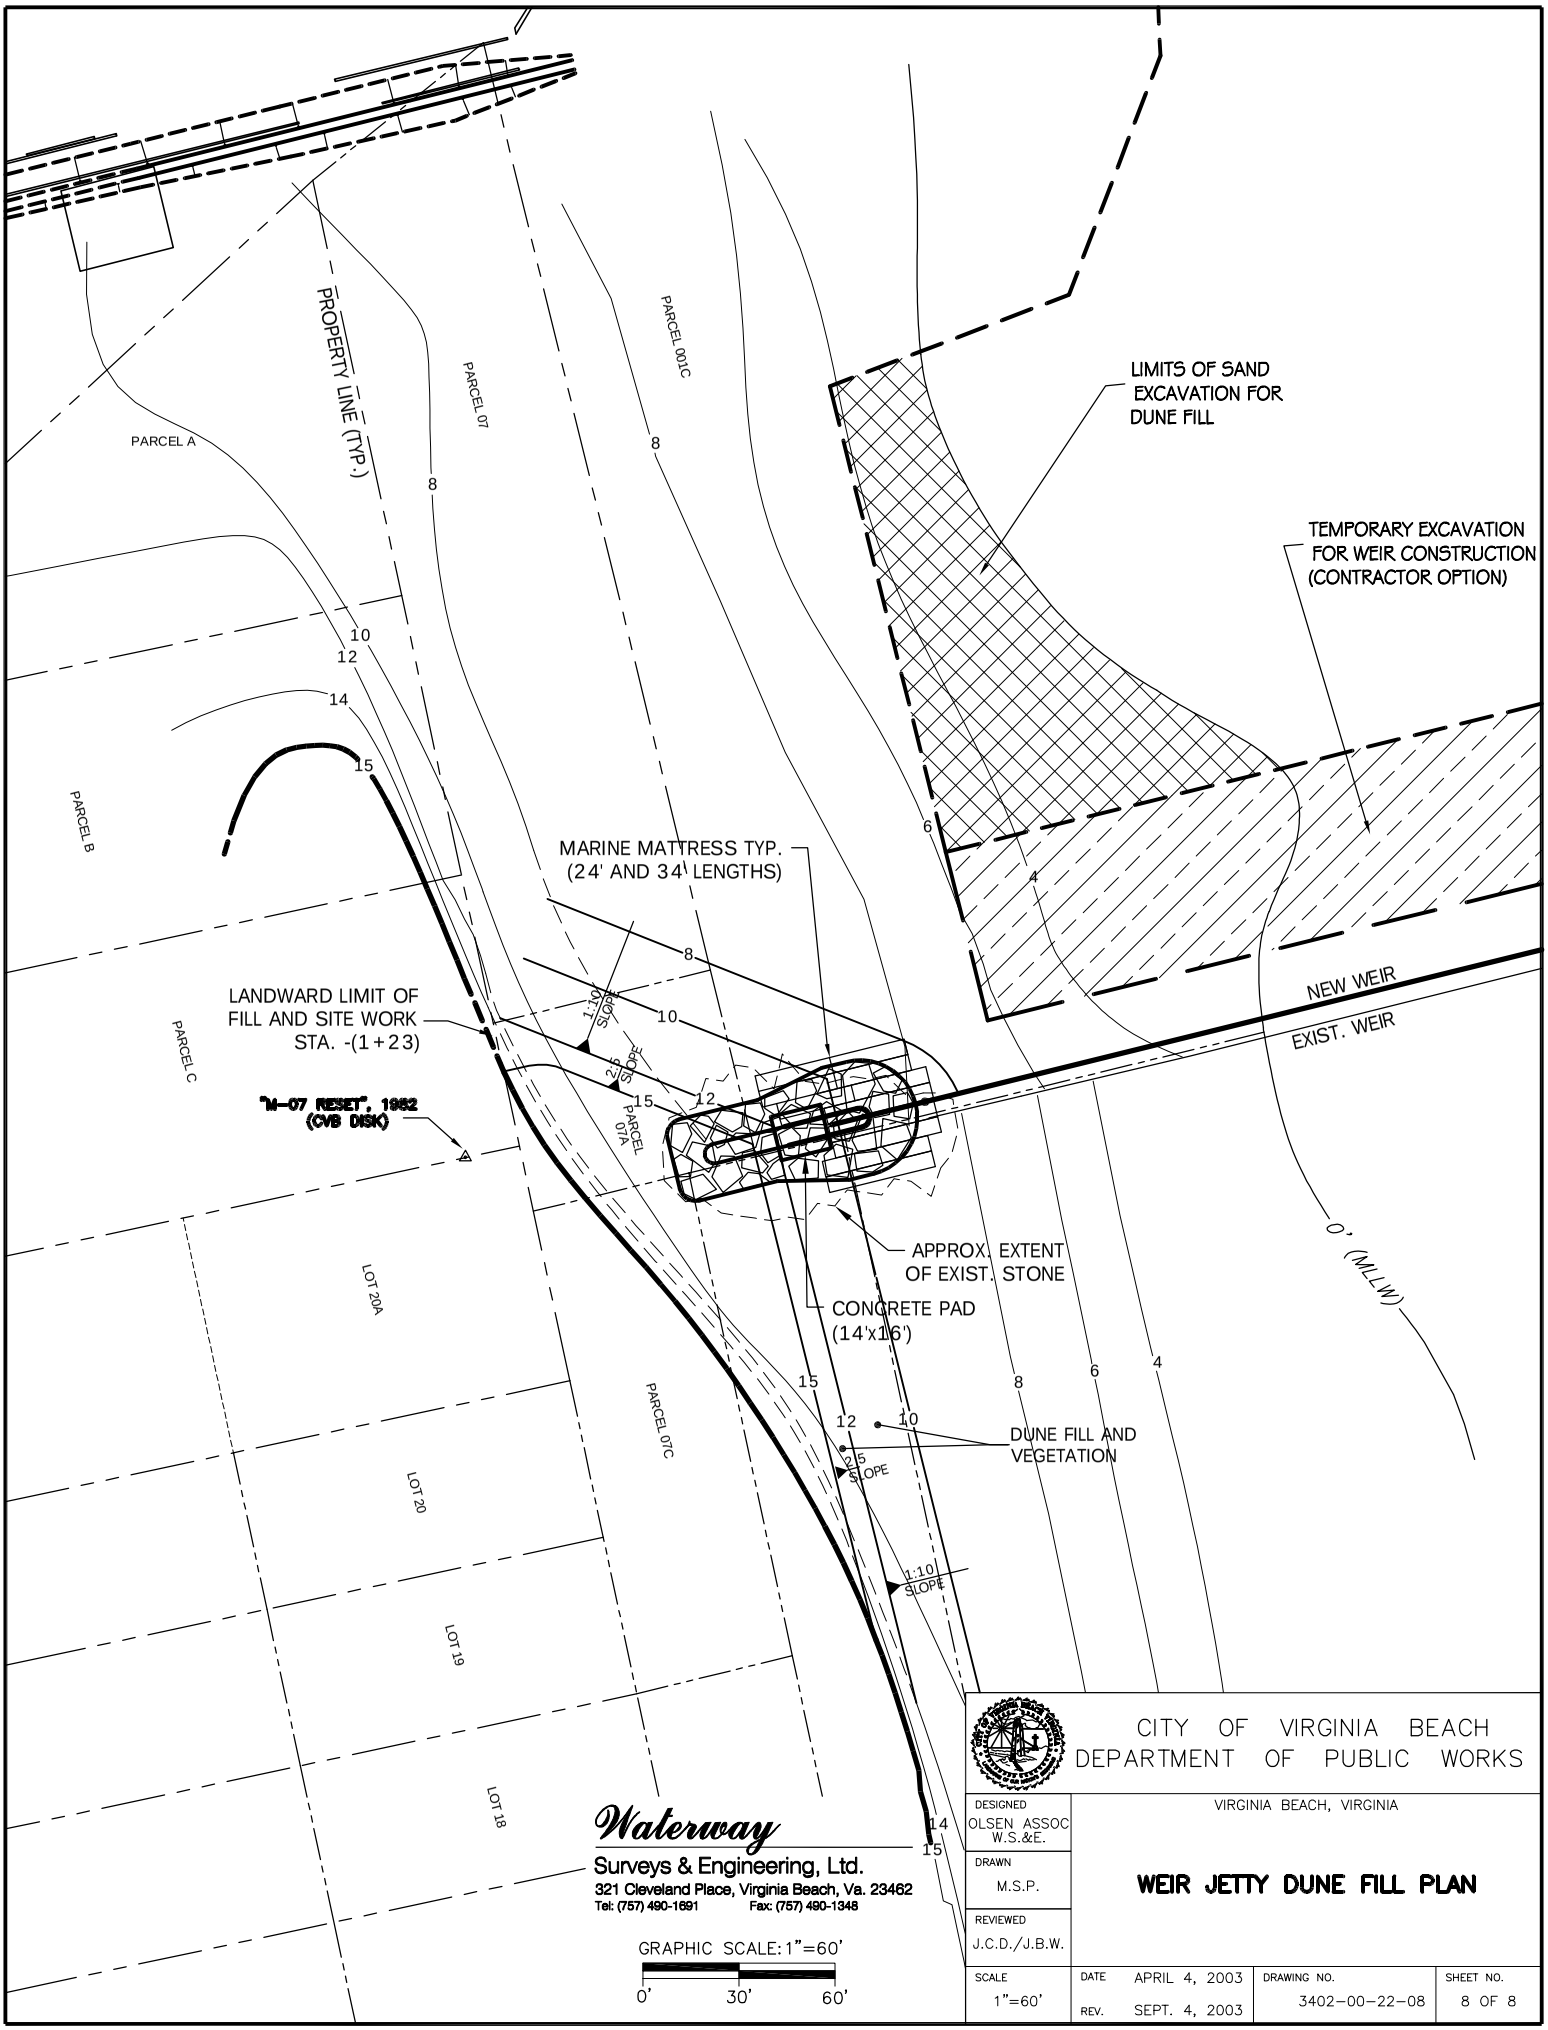
PROPERTY LINE (TYP.)
PARCEL A
PARCEL 07
PARCEL 001C
PARCEL B
PARCEL C
PARCEL 07A
PARCEL 07C
LOT 20A
LOT 20
LOT 19
LOT 18
LIMITS OF SAND EXCAVATION FOR DUNE FILL
TEMPORARY EXCAVATION FOR WEIR CONSTRUCTION (CONTRACTOR OPTION)
MARINE MATTRESS TYP. (24' AND 34' LENGTHS)
LANDWARD LIMIT OF FILL AND SITE WORK STA. -(1+23)
"M-07 RESET", 1962 (CVB DISK)
1:10 SLOPE
2:5 SLOPE
NEW WEIR
EXIST. WEIR
APPROX. EXTENT OF EXIST. STONE
CONCRETE PAD (14'x16')
DUNE FILL AND VEGETATION
0' (MLLW)
Waterway
Surveys & Engineering, Ltd.
321 Cleveland Place, Virginia Beach, Va. 23462
Tel: (757) 490-1691 Fax: (757) 490-1348
GRAPHIC SCALE: 1"=60'
0' 30' 60'
CITY OF VIRGINIA BEACH
DEPARTMENT OF PUBLIC WORKS
VIRGINIA BEACH, VIRGINIA
DESIGNED OLSEN ASSOC W.S.&E.
DRAWN M.S.P.
REVIEWED J.C.D./J.B.W.
WEIR JETTY DUNE FILL PLAN
SCALE 1"=60'
DATE APRIL 4, 2003
REV. SEPT. 4, 2003
DRAWING NO. 3402-00-22-08
SHEET NO. 8 OF 8