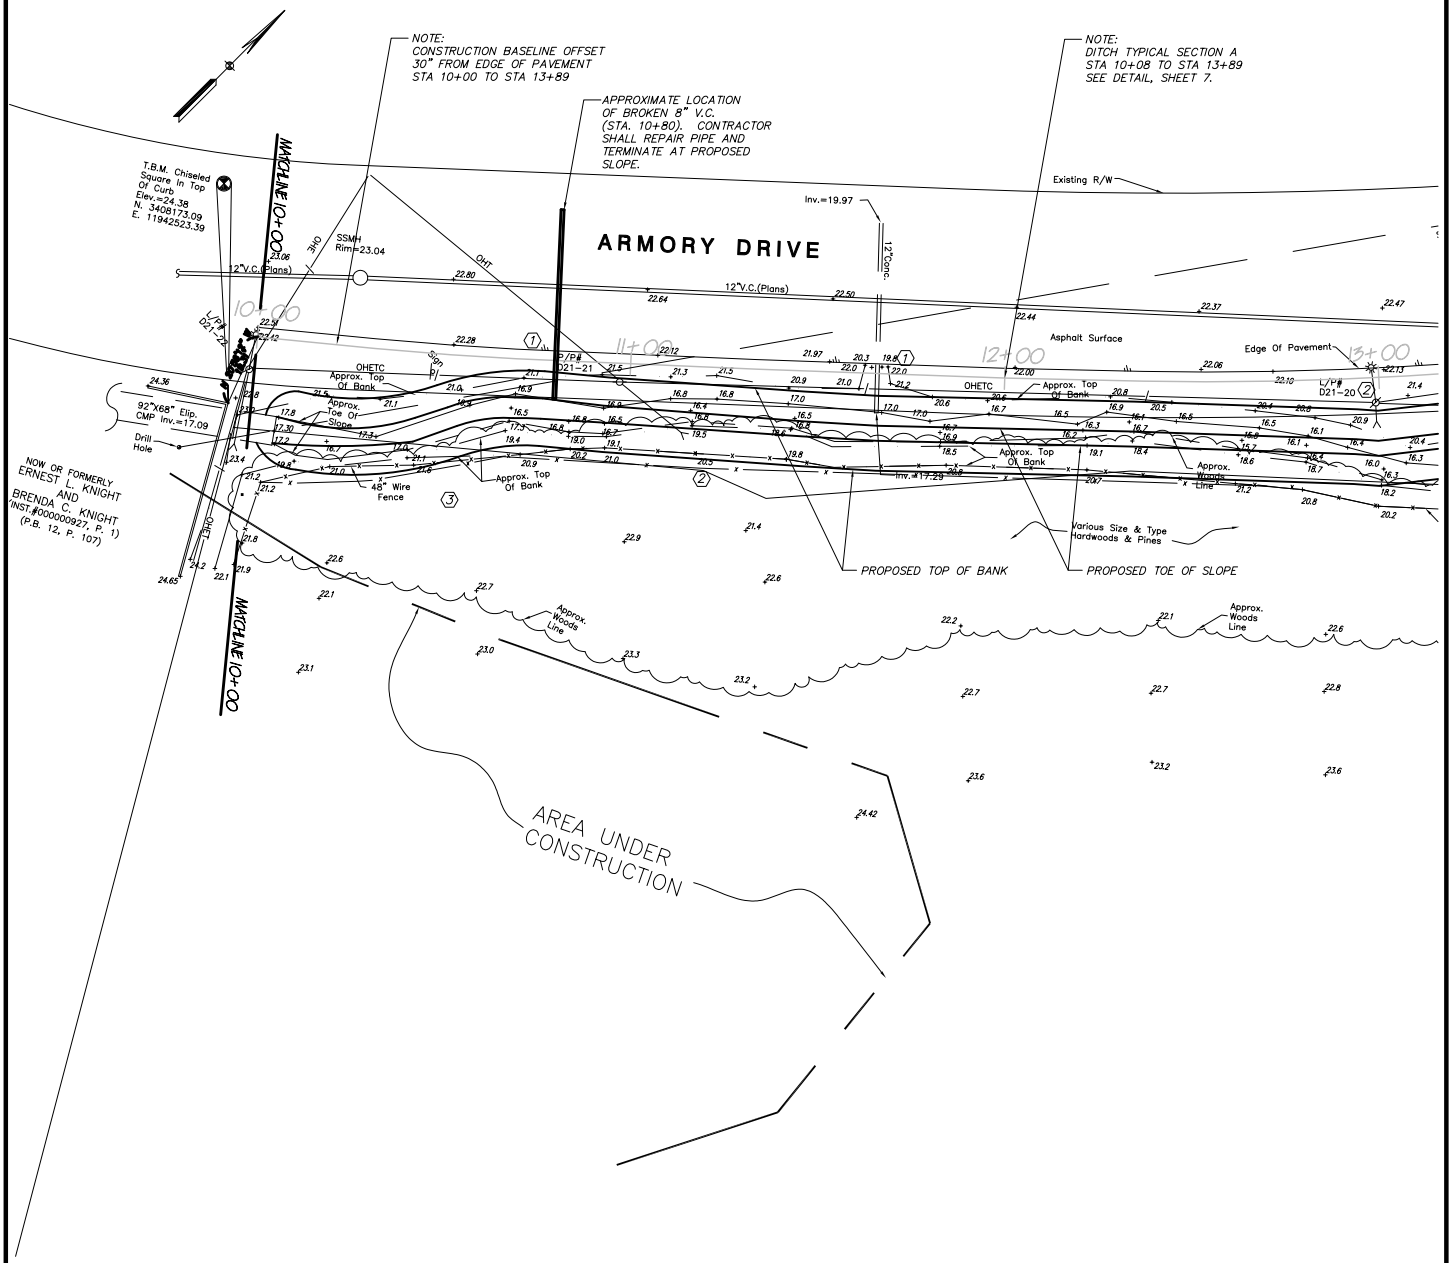

Kimley-Horn
and Associates, Inc.

ARMPORY DRIVE BANK STABILIZATION	*PLAN*	DESIGNED KHA / DRAWN staff / CHECKED KHA	SCALE 1"=50' / DATE 04/21/03 / JOB # 016165013	3