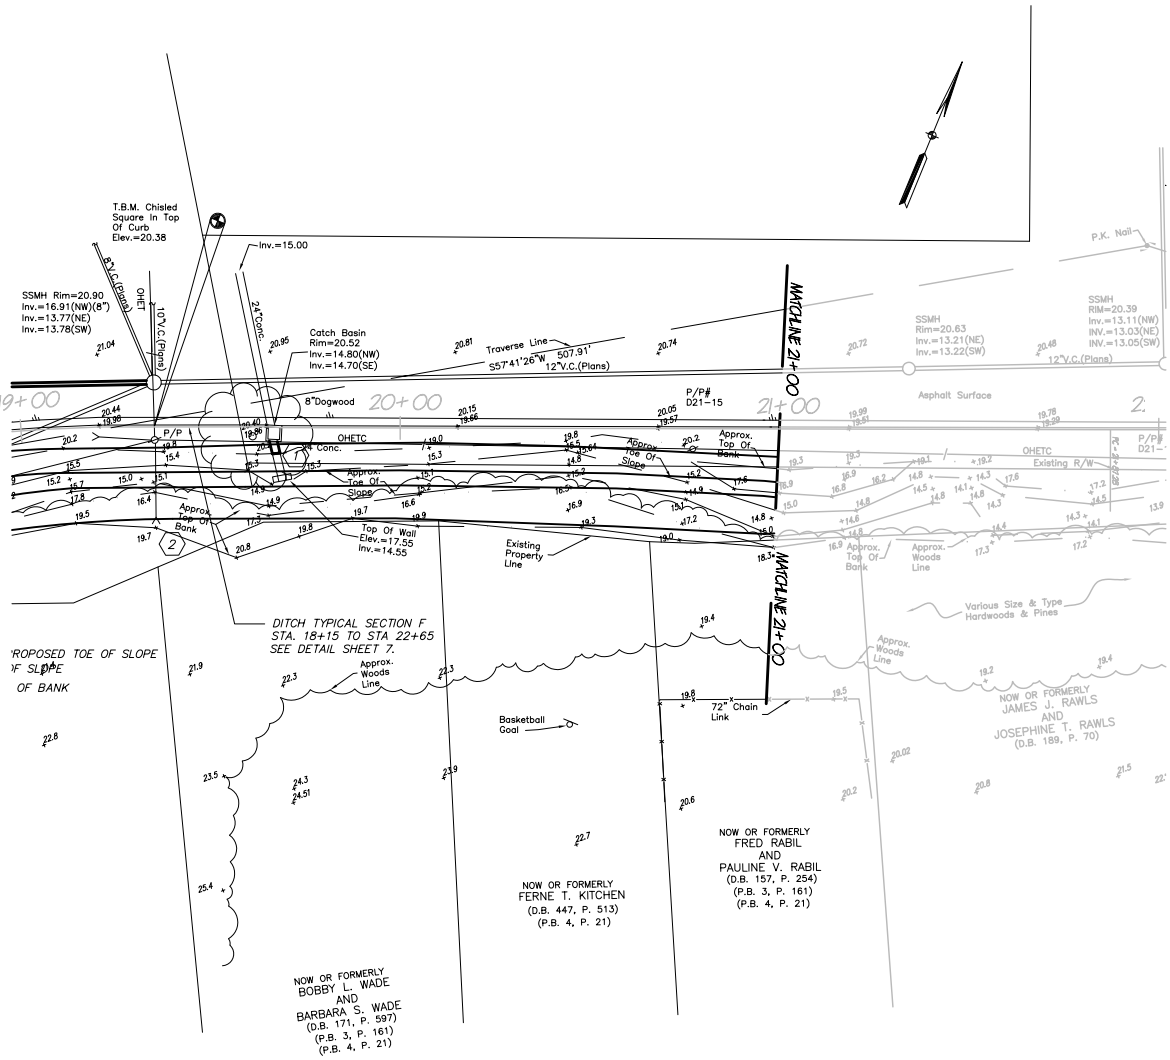

Kimley-Horn and Associates, Inc.

ARMORY DRIVE BANK STABILIZATION	PLAN	DESIGNED KHA · SCALE 1"=50' · DRAWN staff · DATE 04/21/03 · CHECKED KHA · JOB # 016165013	6