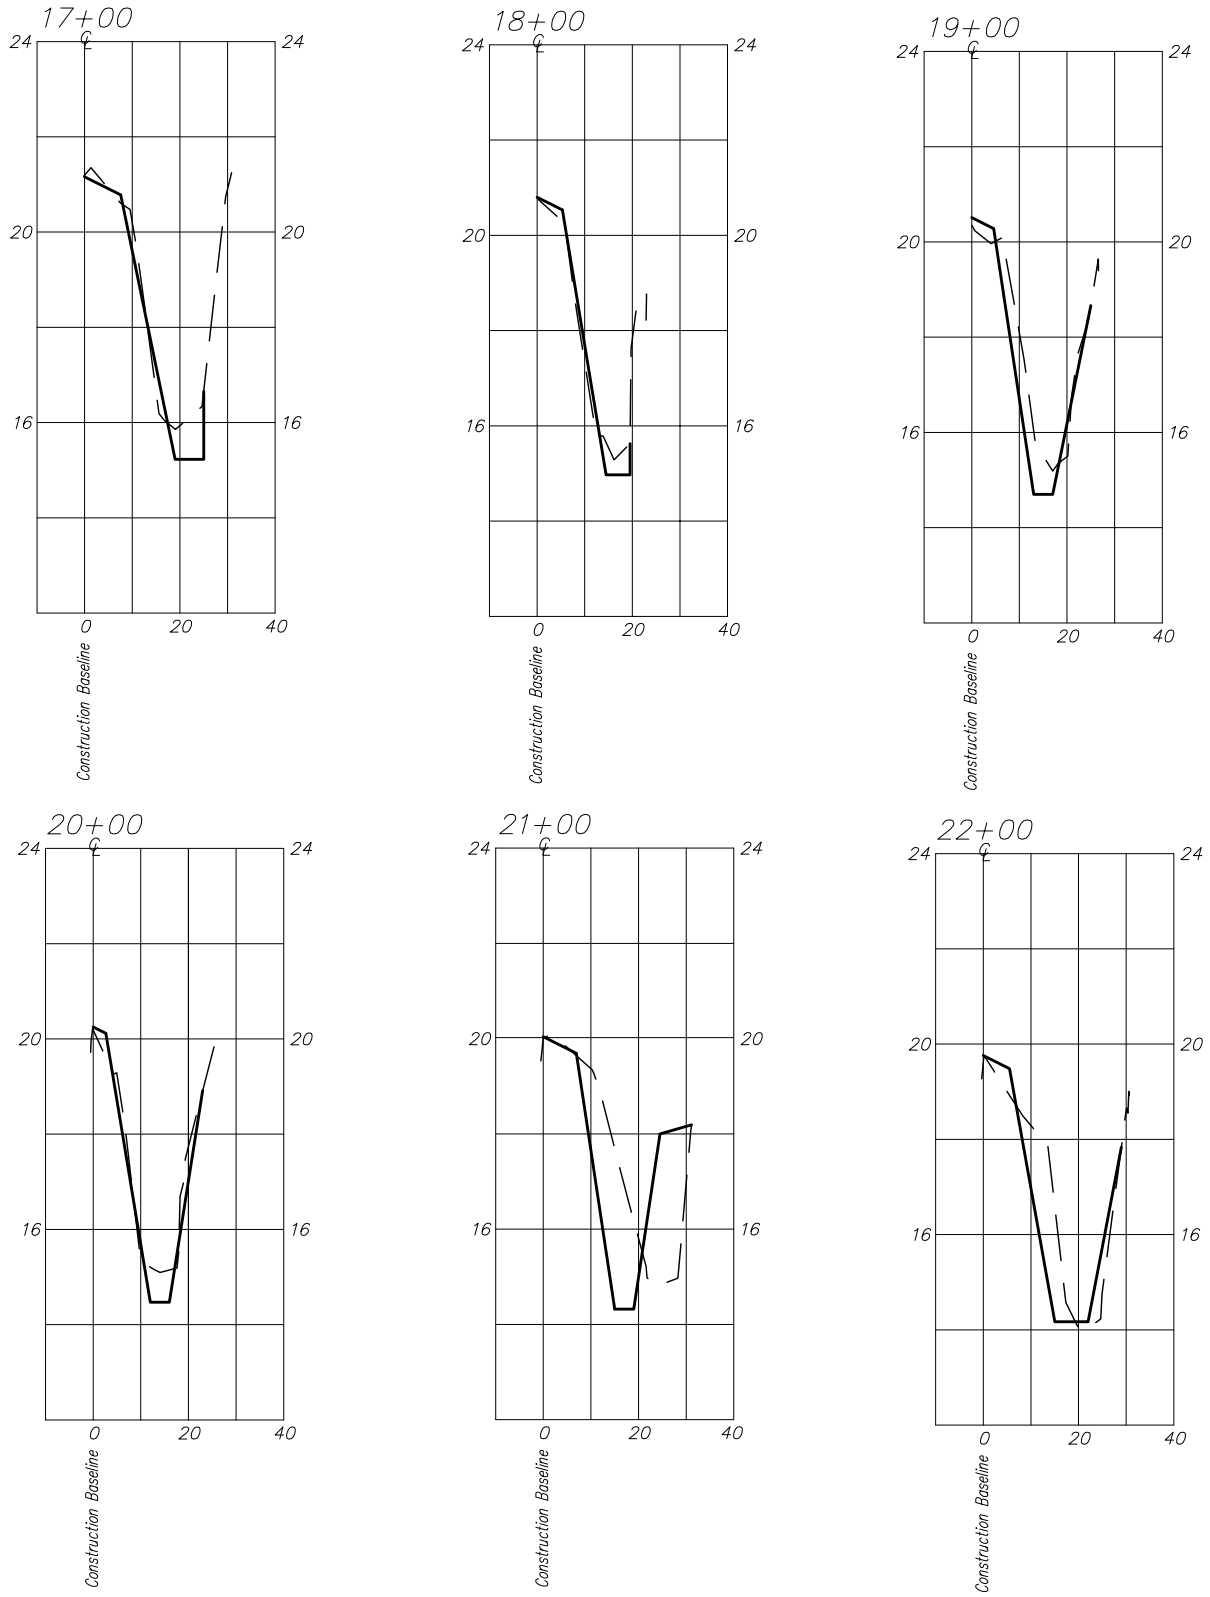

Kimley-Horn and Associates, Inc.

ARMORY DRIVE BANK STABILIZATION	90% CROSS SECTIONS	DESIGNED KHA / DRAWN staff / CHECKED KHA	SCALE N.T.S. / DATE 04/21/03 / JOB # 016165013