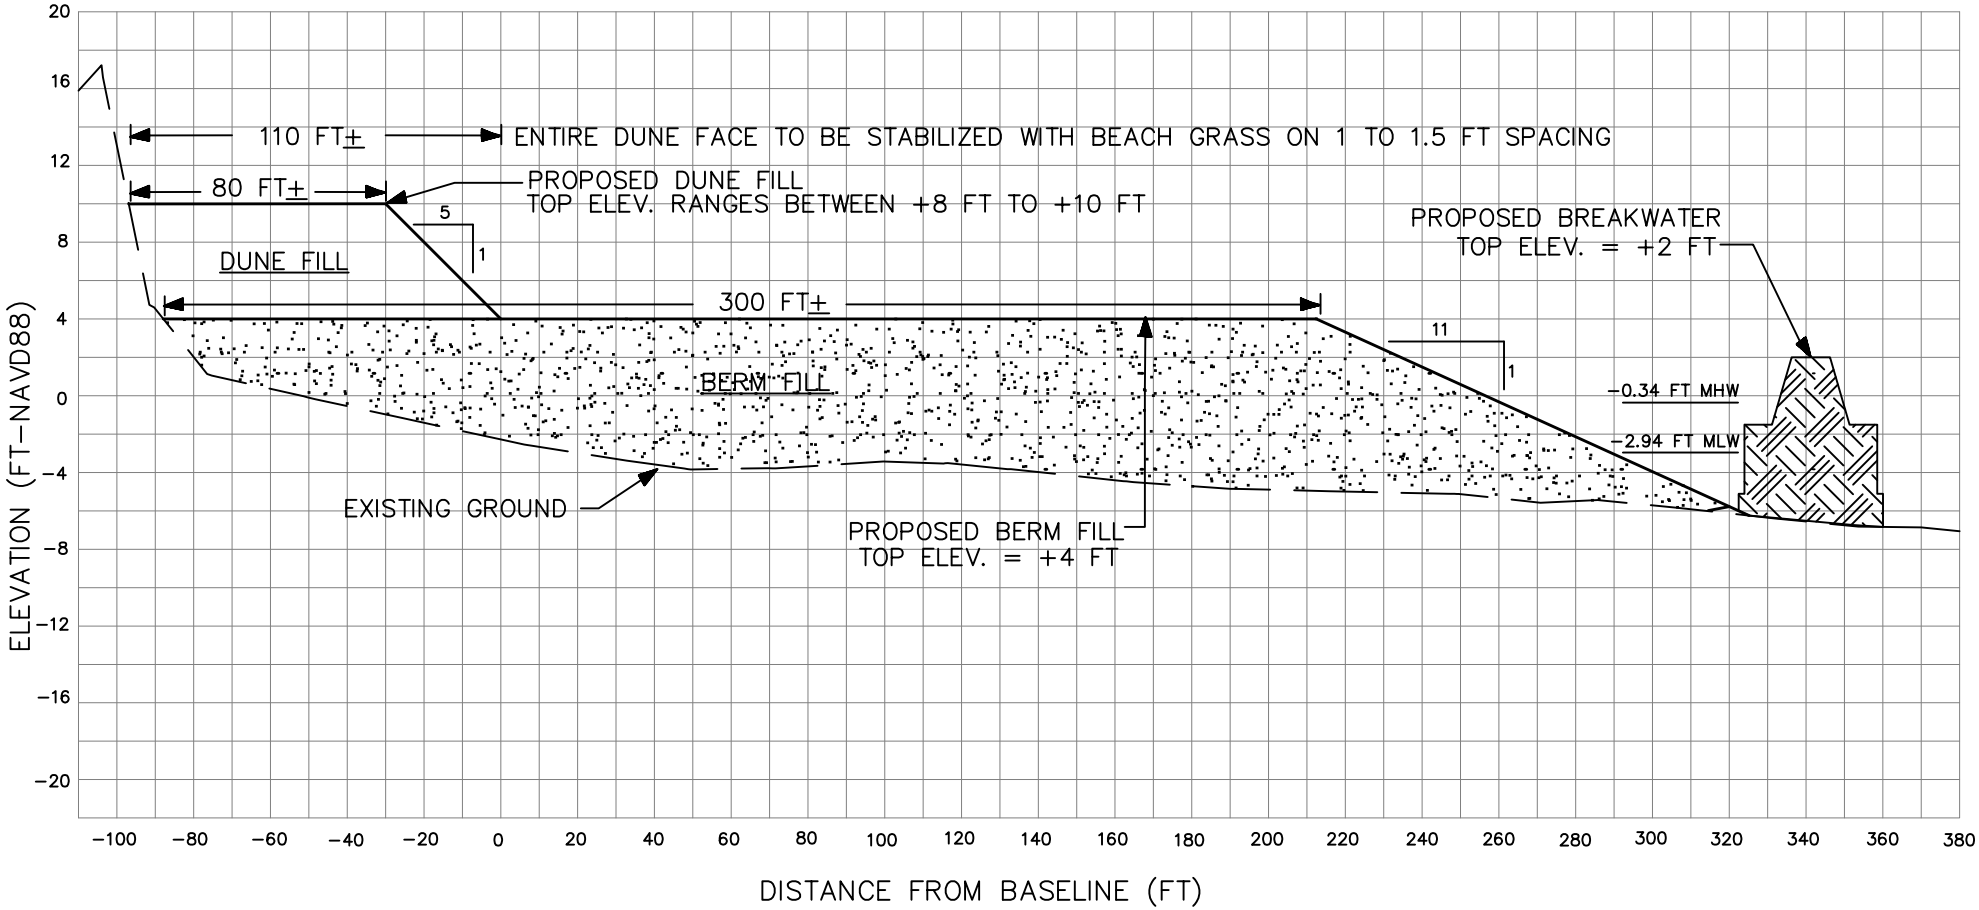

NOTE: DIMENSIONS SHOWN ABOVE ARE AVERAGES FOR ENTIRE PROJECT

FIGURE 5 – TYPICAL CROSS-SECTION FOR EAST BEACH OFFSHORE BREAKWATERS AND BEACH NOURISHMENT PROJECT

SCALE : HORIZ. = 1" = 50'
VERT. = 1" = 10'

City of Norfolk
Department of Public Works

MOFFATT & NICHOL
ENGINEERS
440 WORLD TRADE CENTER
NORFOLK, VIRGINIA 23510
757-628-8222