THIS PROJECT FALLS WITHIN THE LIMITS OF THE CHESAPEAKE BAY PRESERVATION AREA. IN ACCORDANCE WITH CHAPTER 45-SECTION 17, A TREE WORK PERMIT IS REQUIRED BEFORE COMMENCEMENT OF ANY DISTURBANCE TO THE 100' RESOURCE PROTECTION AREA, WHICH EXTENDS 100 FEET LANDWARD FROM THE EDGE OF ANY WETLAND DELINEATION OR BANK/SHORELINE. CONTACT BRENDA LAMON OF NORFOLK PARKS AND URBAN FORESTRY AT 823-4035 TO OBTAIN THE REQUIRED TREE WORK PERMIT. VIOLATION OF THIS ORDINANCE CONSTITUTES A CLASS 1 MISDEMEANOR.

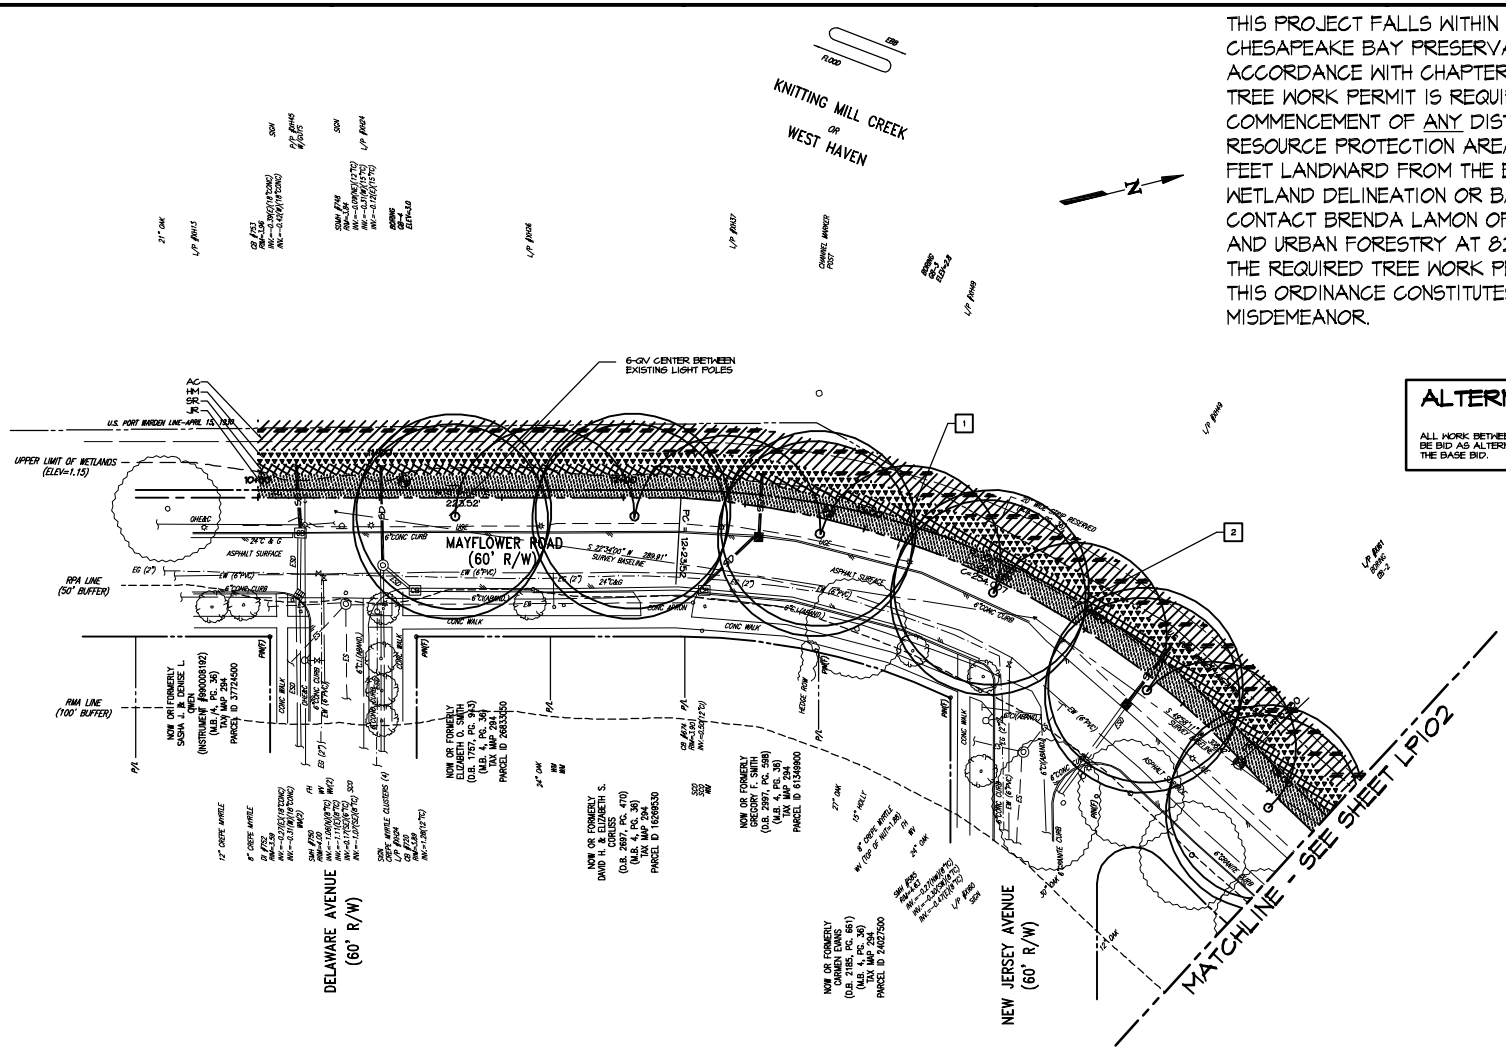

ALTERNATE #1

ALL WORK BETWEEN STA 10+50 AND 14+60 SHALL BE BID AS ALTERNATE #1 AND NOT INCLUDED IN THE BASE BID.

CONSTRUCTION NOTES

1. TOPSOIL AND SEED; SEE SEEDING SCHEDULE AND SEEDING DETAIL ON SHEET LP501.
2. SEE VEGETATION DETAIL AND PLANTING DETAIL ON SHEET LP501 FOR PLANTING WITHIN ARTICULATED CONCRETE BLOCK MAT.

LANDSCAPING LEGEND

AC
HM
SR
JR

GRAPHIC SCALE(S)

0 25' 50' 100'

CLARK • NEXSEN
Architecture & Engineering
6160 KEMPSVILLE CIRCLE
NORFOLK, VIRGINIA 23502
757-455-5800 FAX 757-455-5638
WWW.CLARKNEXSEN.COM

50% SUBMITTAL

COLONIAL PLACE SHORELINE STABILIZATION

PHASE IIA

CITY OF NORFOLK, VIRGINIA
DEPARTMENT OF PUBLIC WORKS

CN NO: 1654.28
DATE: 06/27/03
DESIGN: ALB
DRAWN: ALB
REVIEW: KMK

REVISIONS

No.	Date	Description	By

LANDSCAPE PLAN

LP101

SHEET 14 OF 16