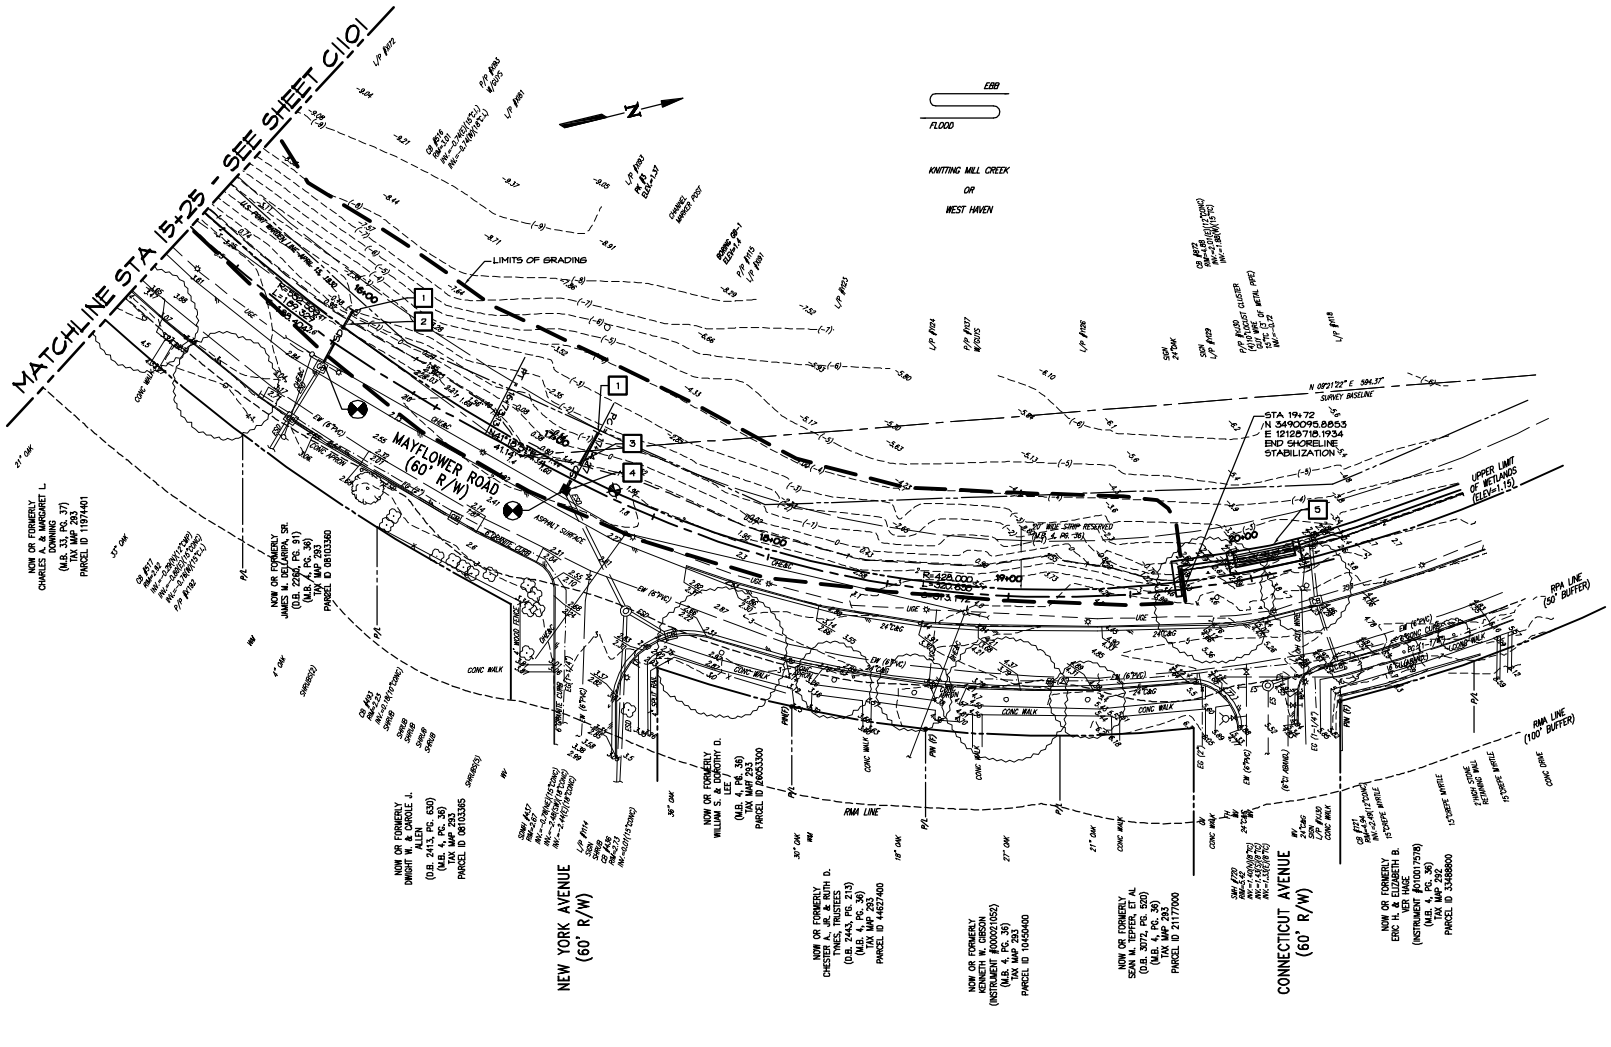

CONSTRUCTION NOTES

1. FLAP GATE. SEE DETAIL, SHEET C1502.
2. APPROX 12 LF 18" DIP. MATCH EXISTING PIPE SLOPE. SEE PIPE END SECTION DETAIL, SHEET C1502.
3. 30 LF 18" DIP. INV IN=(-)2.70, INV OUT=(-)2.79. SEE PIPE END SECTION DETAIL, SHEET C1502.
4. VDOT STD DI-1, RIM=1.20, INV=(-)2.70.
5. PROPOSED BULKHEAD AND STAIRS TO BE CONSTRUCTED UNDER SEPERATE CONTRACT.

GRAPHIC SCALE(S)

0 25' 50' 100'

CLARK • NEXSEN
Architecture & Engineering

6160 KEMPSVILLE CIRCLE
NORFOLK, VIRGINIA 23502
757-455-5800 FAX 757-455-5638
WWW.CLARKNEXSEN.COM

50% SUBMITTAL

COLONIAL PLACE SHORELINE STABILIZATION

PHASE IIA

CITY OF NORFOLK, VIRGINIA
DEPARTMENT OF PUBLIC WORKS

CN NO: 1654.28
DATE: 06/27/03
DESIGN: KMK
DRAWN: TSJ
REVIEW: RGK

REVISIONS

No.	Date	Description	By

SITE PLAN

C1102