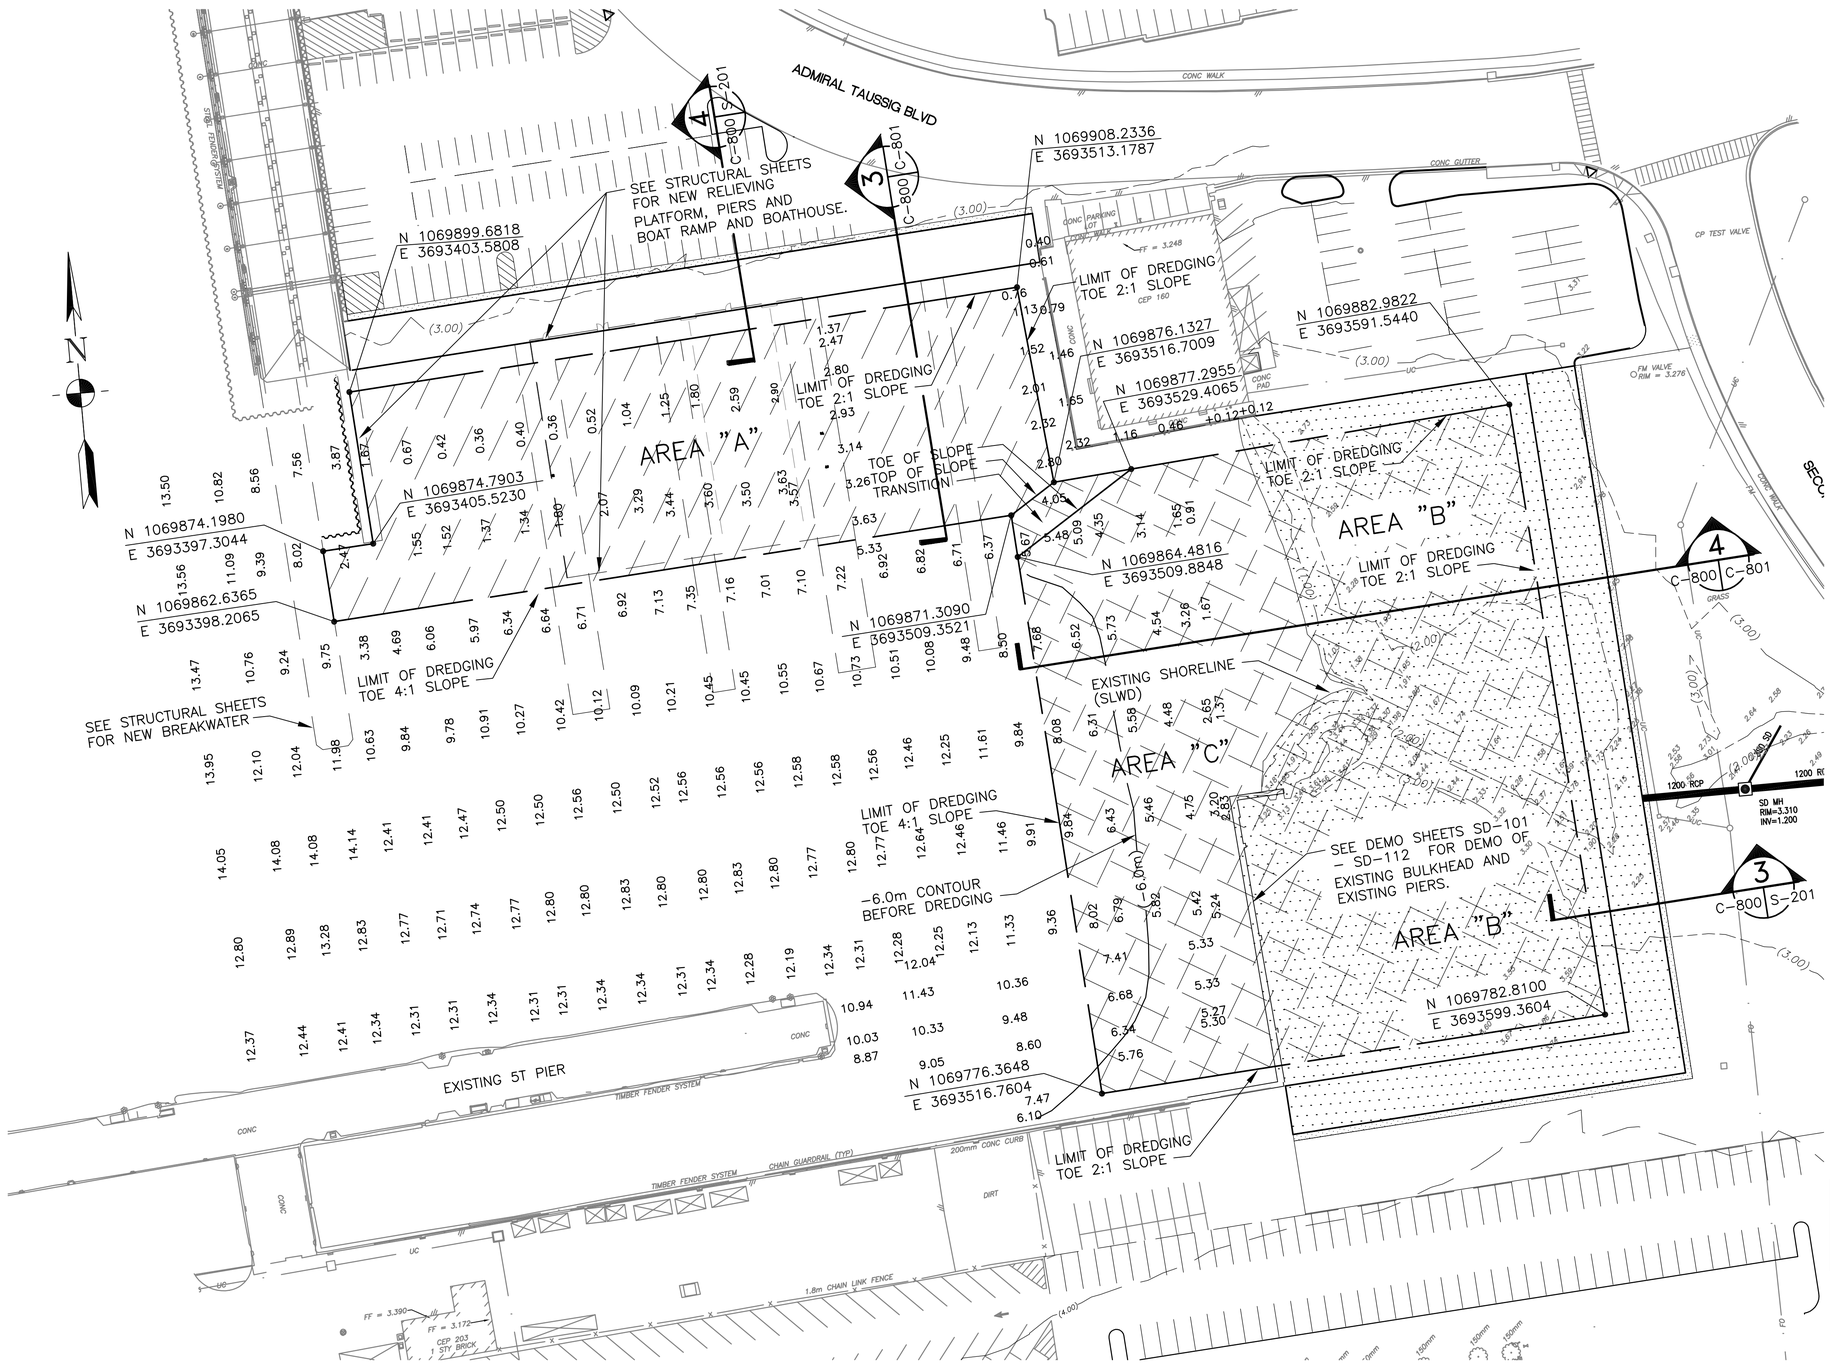

LEGEND

- AREA "A" DENOTES AREA TO BE DREDGED TO −3.05m + 0.6m ALLOWABLE OVERDEPTH.
- AREA "B" DENOTES AREA TO BE EXCAVATED TO 0.00, SMLW (STATION MEAN LOW WATER DATUM)
- AREA "B" DENOTES AREA TO BE DREDGED TO −6.10m + 0.6m ALLOWABLE OVERDEPTH.
- AREA "C" DENOTES AREA TO BE DREDGED TO −6.10m + 0.6m ALLOWABLE OVERDEPTH.

NOTES:

1. SEE STRUCTURAL SHEETS FOR LAYOUT OF NEW RELIEVING PLATFORM, BOAT HOUSE AND BULKHEAD.
2. SEE CIVIL SHEETS FOR LAYOUT AND GRADING PLANS.
3. SEE BORING SHEETS B-001 THROUGH B-004 FOR SOIL CLASSIFICATIONS. AREA'S "A", "B" AND "C' SHALL BE CONSIDERED NEW DREDGING.
4. SEE SECTION 5/C-800/C-802 FOR TRANSITION DREDGING FROM −3.05m TO −6.10m.

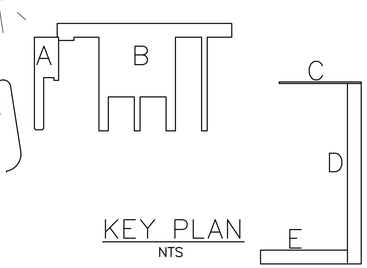

KEY PLAN
NTS

SMALL BOAT BASIN – DREDGING PLAN

SCALE: 1:500

GRAPHIC SCALE
1:500 0 10 20 30 40 50m

DESIGNED & ENGINEERED BY: LANTDIV NAVAL FACILITIES ENGINEERING COMMAND

DATE	DESCRIPTION	STM.	APPR

SEAL

APPROVED
ACTIVITY – SATISFACTORY TO
DATE
APPROVED
FOR EFD FOR COMMANDER NAVFAC
DATE

A/E	EFD
DESIGN	PES
DRAWN	PES
REVIEW	JSC
QC	
CHIEF ARCH./ ENGR.	
PROJECT MANAGER	KB
FIRE PROTECTION	
BRANCH MANAGER	
DESIGN DIRECTOR	

DEPARTMENT OF THE NAVY
NAVAL FACILITIES ENGINEERING COMMAND
ATLANTIC DIVISION
NORFOLK, VIRGINIA
NAVAL STATION
NAVAL STATION
NORFOLK, VIRGINIA
SMALL CRAFT BASIN
SMALL BOAT BASIN – DREDGING PLAN

CODE ID. NO. 80091 | SIZE D
SCALE: AS NOTED
EFD NO.
STA. PROJ. NO. P-094
SPEC. NO. 05-03-3066
CONSTR. CONTR. NO. N62470-03-B-3066
NAVFAC DRAWING NO. 4501279
SHEET 42 OF 123
C-800

DRAWFORM REVISION SEPT 2001

FILENAME: 5A0680-C-800.DWG, UPDATED ON 08/19/03 AT 13:57, XREFS: 0960PROJ-INFO