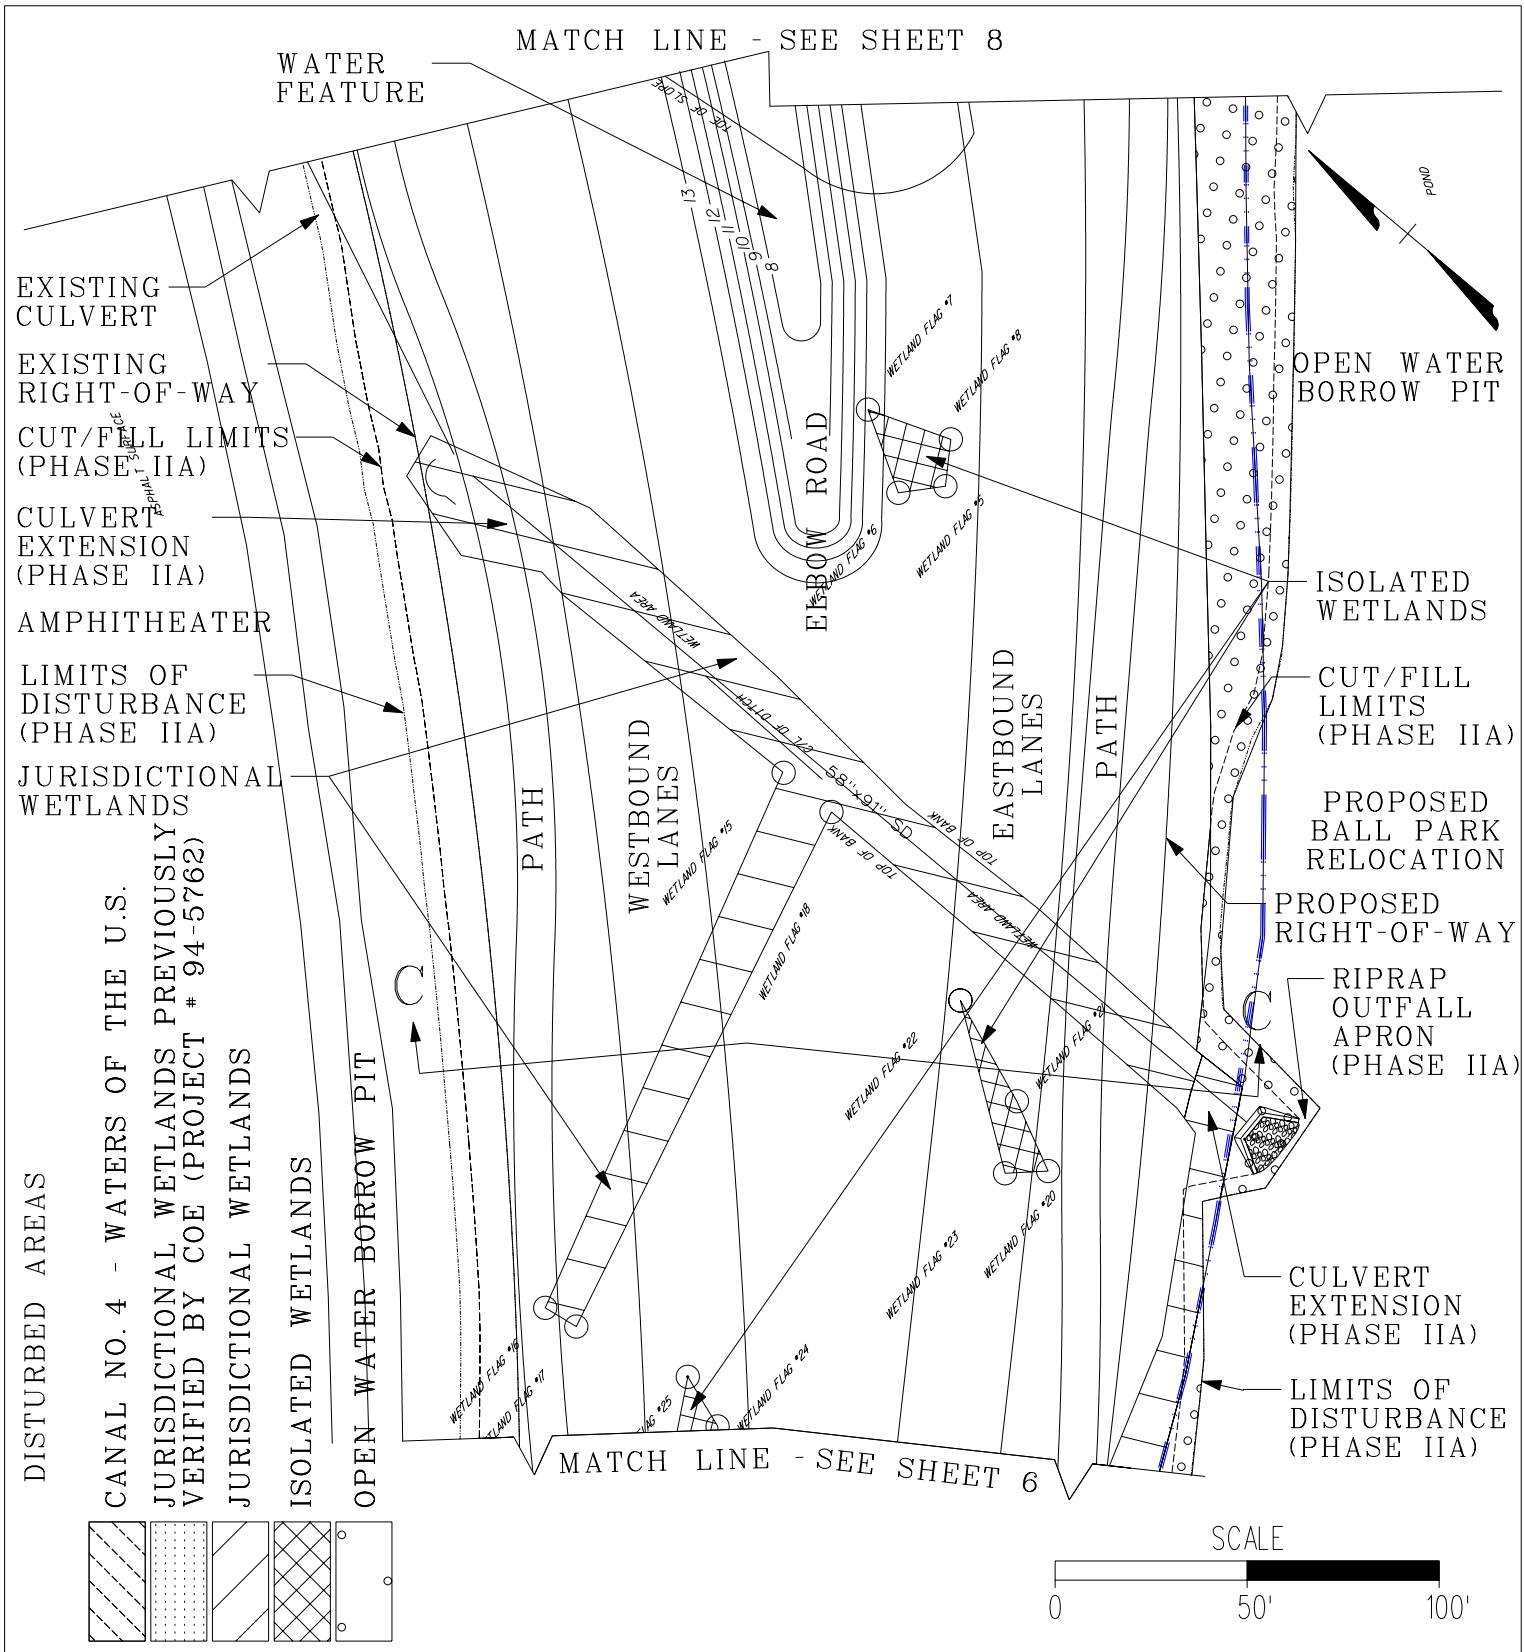

DATUM: NAVD 29

ADJACENT PROPERTY OWNERS: SEE ATTACHED

APPLICANT: CITY OF VIRGINIA BEACH

ELBOW ROAD

PLAN AT AMPHITHEATER PROPERTY

CLARK • NEXSEN
Architecture & Engineering
6160 KEMPSVILLE CIRCLE, SUITE 200A NORFOLK, VIRGINIA

IN: NORTH LANDING RIVER WATERSHED - HYDROLOGIC UNIT CODE # 03010205

CITY: VIRGINIA BEACH

DATE: FEBRUARY 18, 2004

SHEET 7 OF 9

...\1697\Cad\Sketches\permit07.dgn 2/27/2004 11:34:17 AM