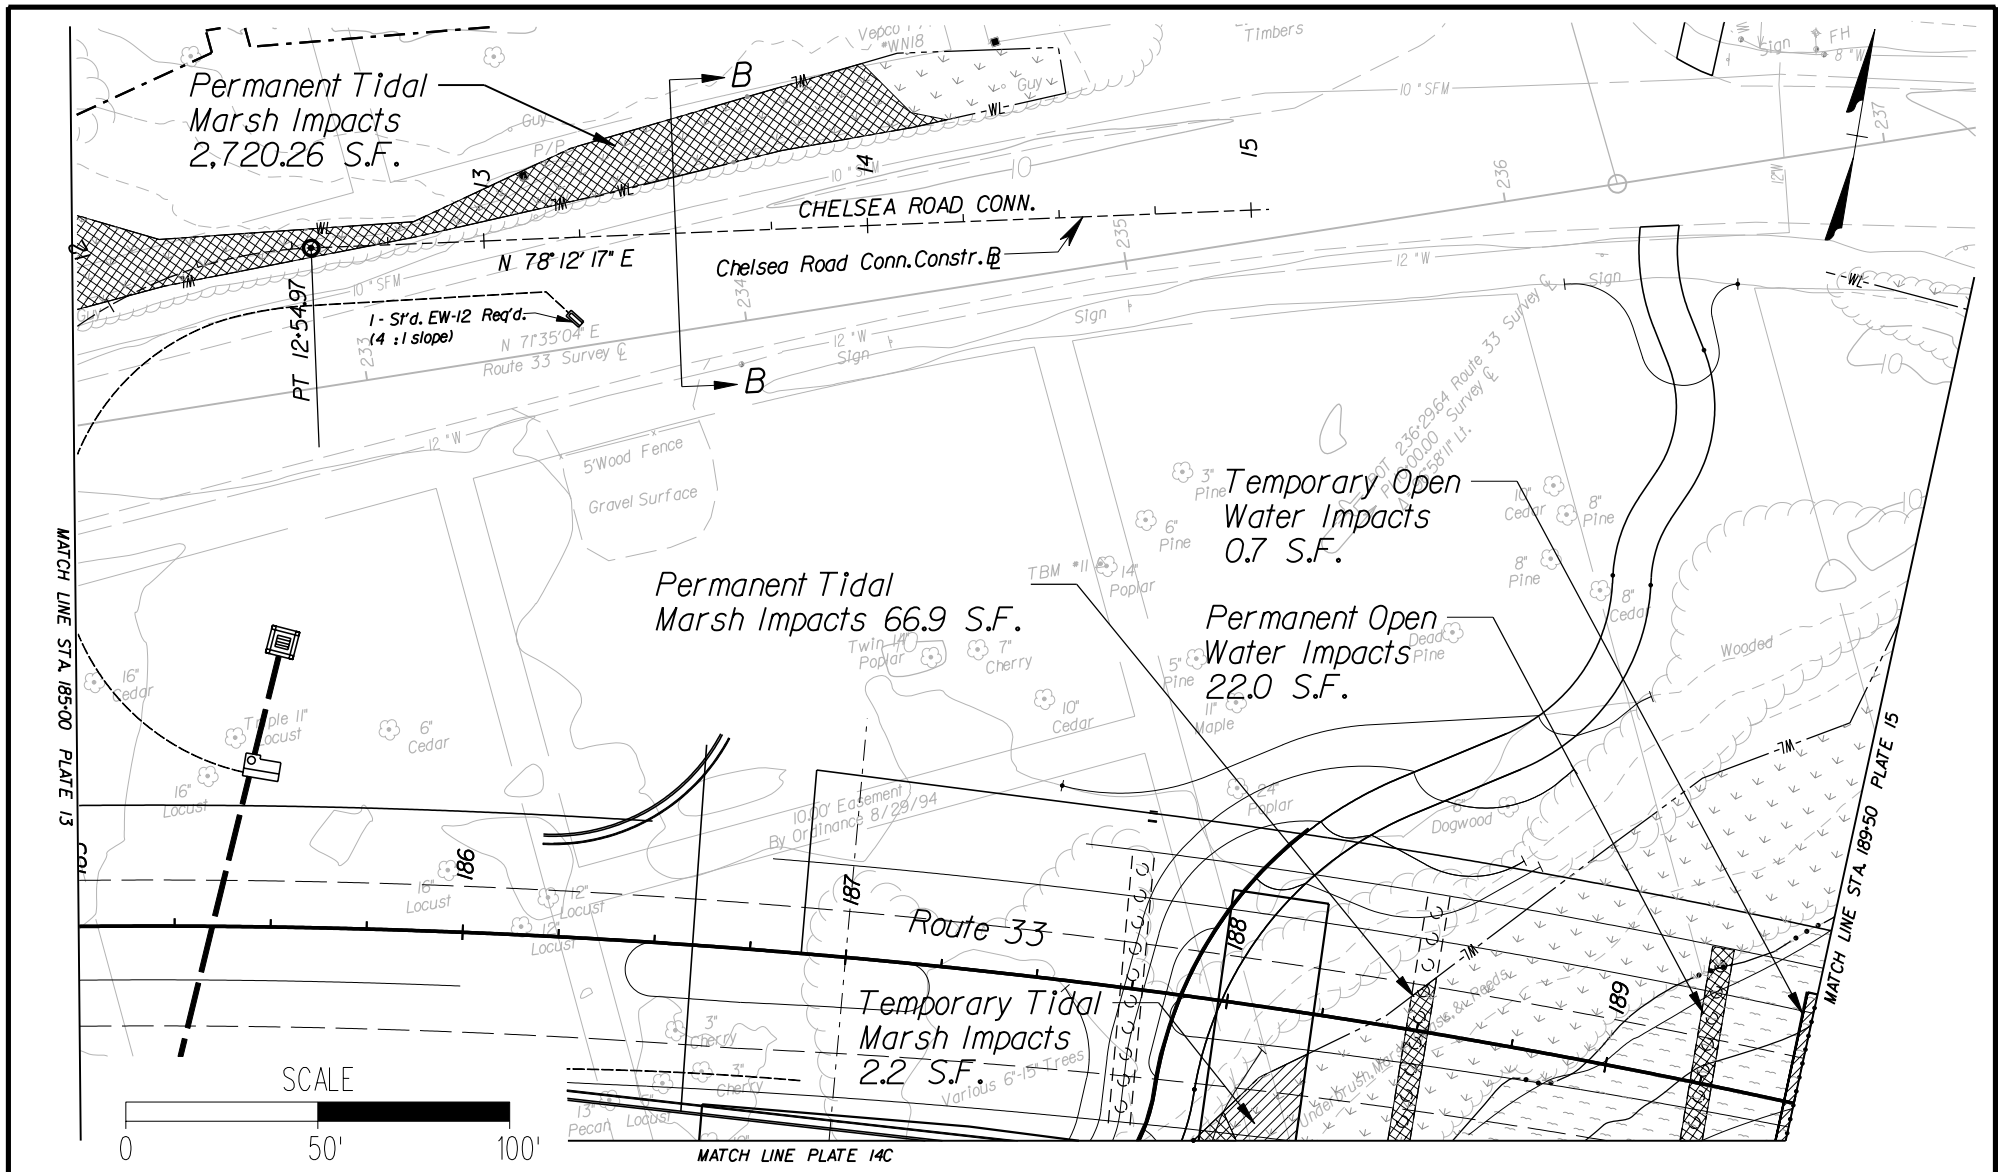


## LEGEND

| | |
|---|---|
| TIDAL MARSH | WETLAND BOUNDARY |
| OPEN WATER | TIDAL WATER BOUNDARY |
| | LIMITS OF CUT |
| | LIMITS OF FILL |
| | TEMPORARY EASEMENT |
| | PERMANENT EASEMENT |

Temporary Trestle Impacts Based On 0.004 Sq. Ft. Of Piles Per Sq. Ft. Of Deck (Main Trestle) And 0.007 Sq. Ft. of Piles Per Sq. Ft. Of Deck (Finger Piers)

## IMPACT AREA

| | |
|---|---|
| PERM. TIDAL MARSH IMPACTS: | 2787.2 S.F. |
| TEMP. TIDAL MARSH IMPACTS: | 2.2 S.F. |
| PERM. OPEN WATER IMPACTS: | 22.0 S.F. |
| TEMP. OPEN WATER IMPACTS: | 0.7 S.F. |

ROUTE 33 BRIDGE REPLACEMENT

VDOT PROJECT NO.0033-966-103,PE-102

PLAN VIEW

SCALE: 1"=50'-0"

DATE: JAN 20,2003

PLATE 14 OF 22

...\CADD\permit_plates\Plate14.dgn 03/17/2003 10:33:49 AM