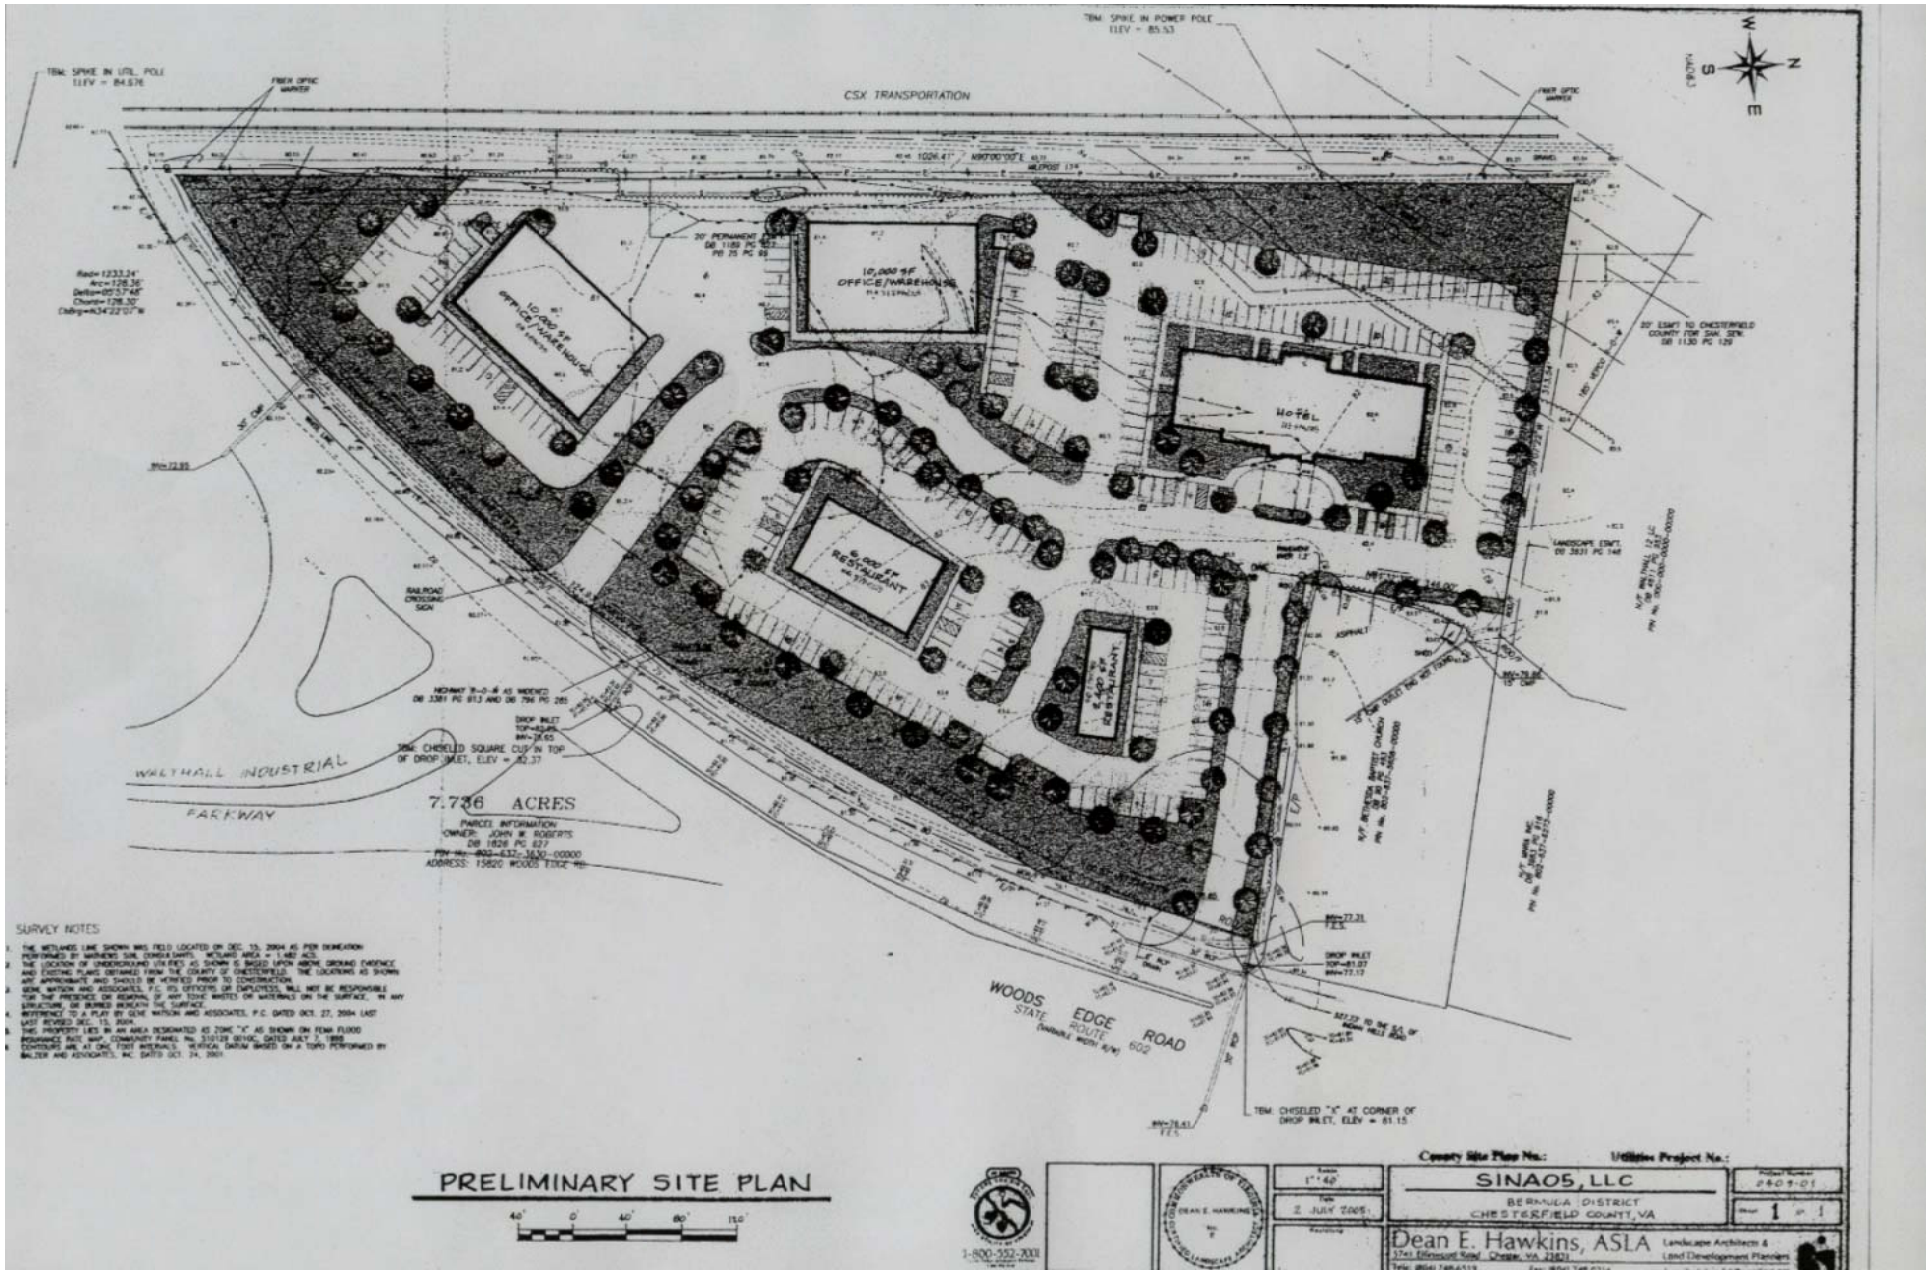
CSX TRANSPORTATION
TBM: SPIKE IN POWER POLE
ELEV = 85.53
TBM: SPIKE IN UTIL. POLE
ELEV = 84.676
FIBER OPTIC MARKER
10,000 SF OFFICE/WAREHOUSE
HOTEL
RESTAURANT
RAILROAD CROSSING SIGN
WALTHALL INDUSTRIAL
PARKWAY
7.736 ACRES
PARCEL INFORMATION
OWNER: JOHN W. ROBERTS
DB 1826 PG 637
ADDRESS: 15820 WOODS EDGE RD.
WOODS EDGE ROAD
STATE ROUTE 602
TBM: CHISELED "X" AT CORNER OF DROP INLET, ELEV = 81.15
SURVEY NOTES
PRELIMINARY SITE PLAN
SINAOS, LLC
BERMUDA DISTRICT
CHESTERFIELD COUNTY, VA
Dean E. Hawkins, ASLA
Landscape Architects & Land Development Planners