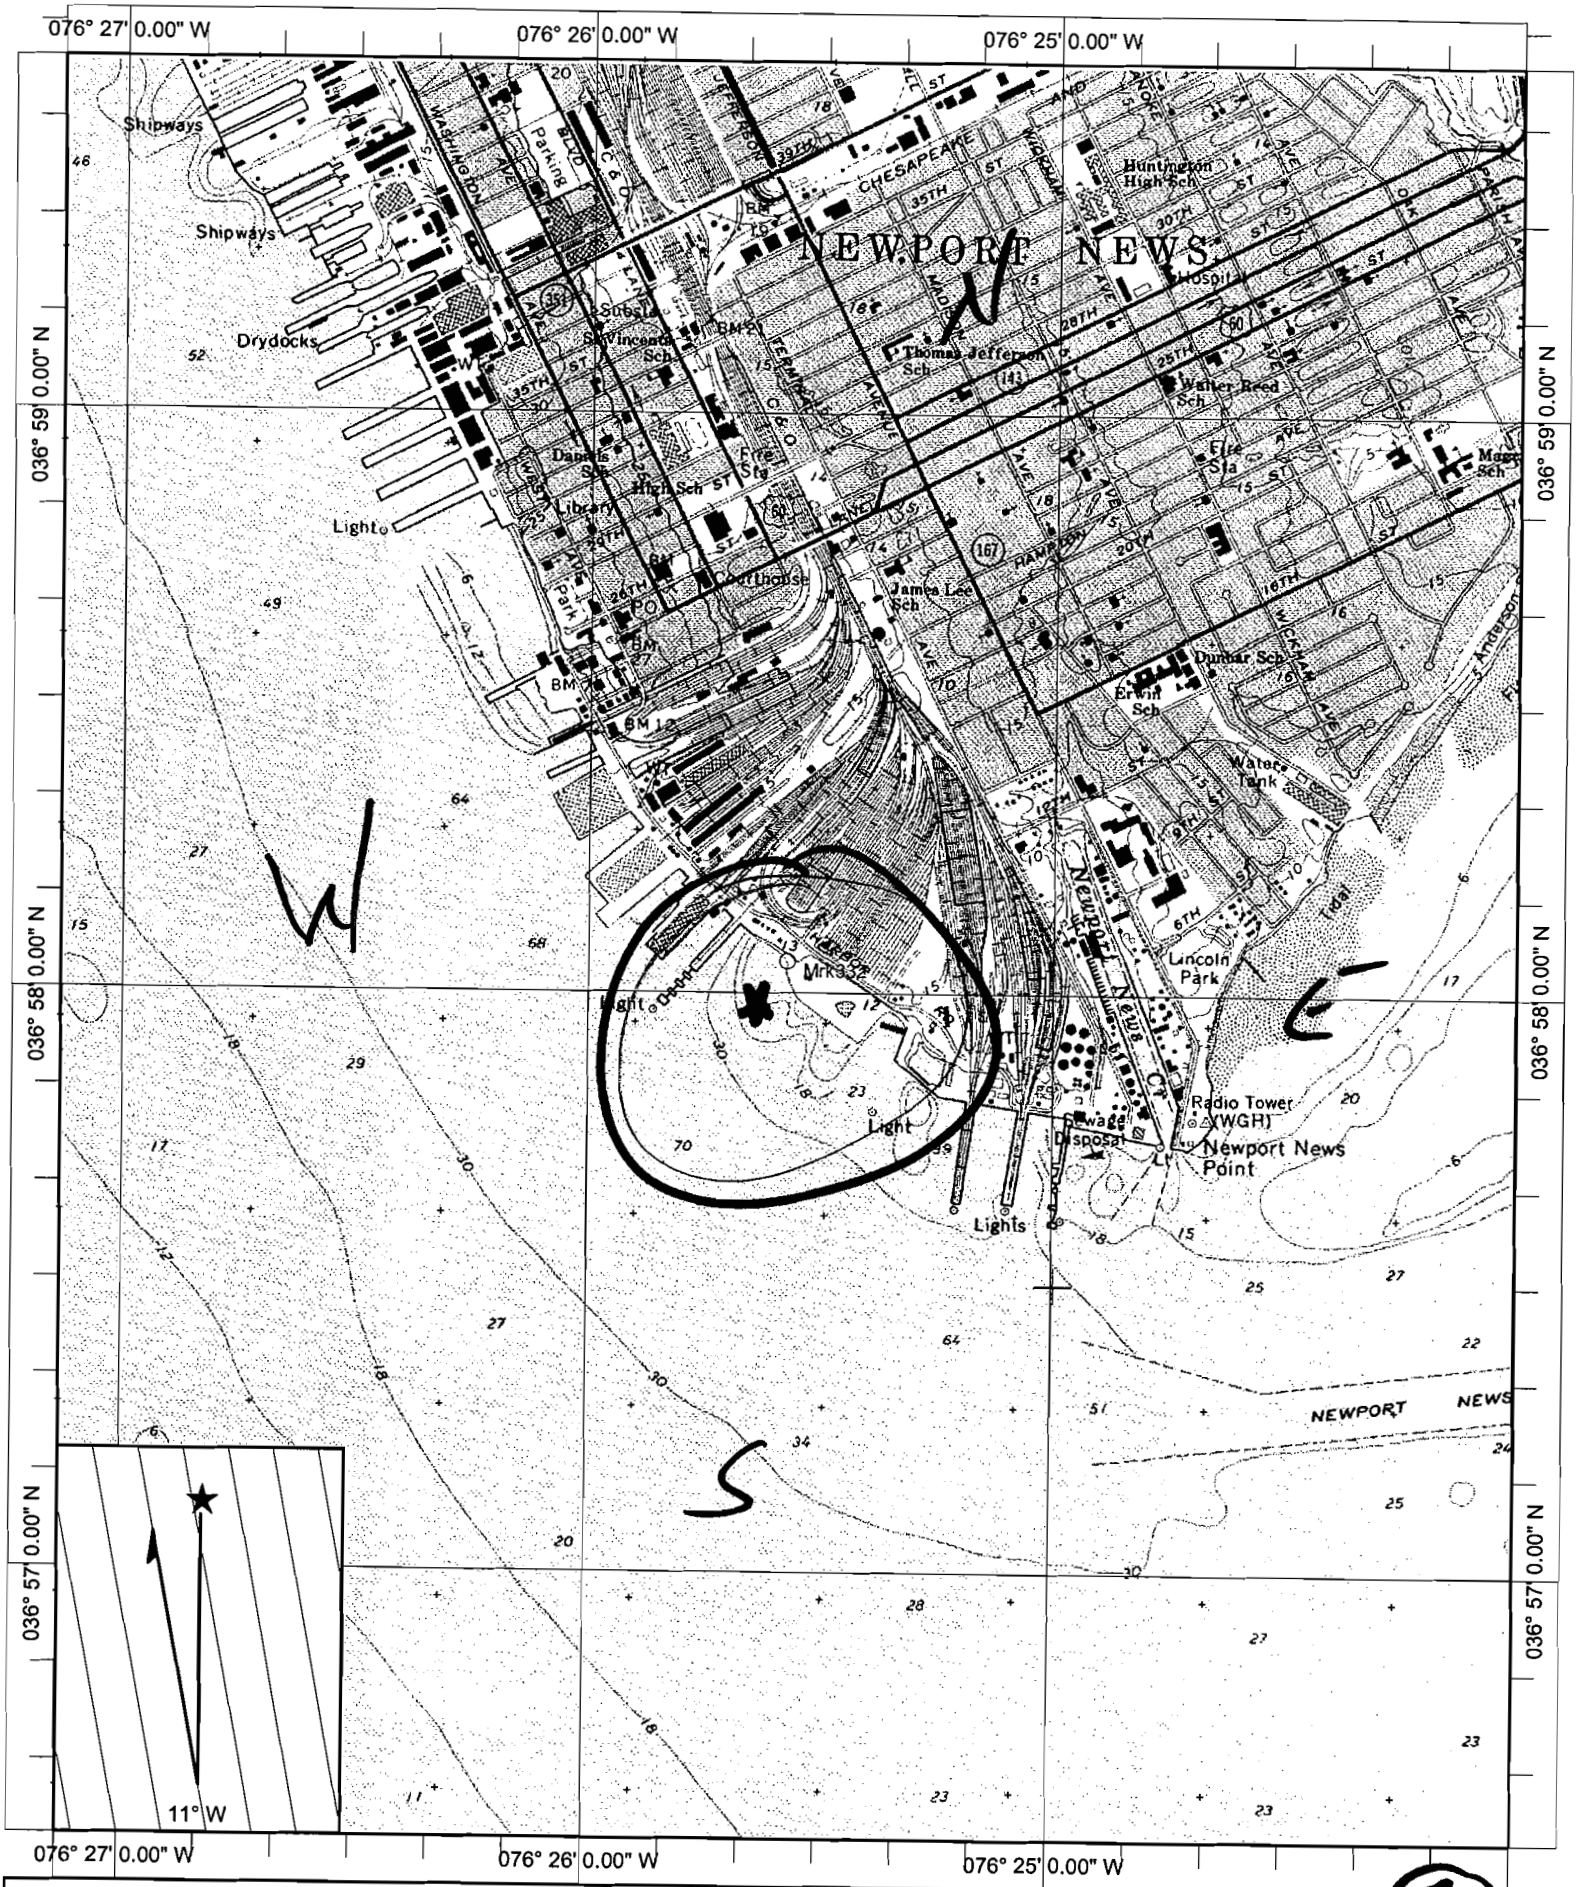

Name: NEWPORT NEWS SOUTH
Date: 10/1/2005
Scale: 1 inch equals 2000 feet

Location: 036° 58' 04.47" N 076° 25' 34.13" W
Caption: 05-V2232

1

05-V2232

Copyright (C) 1997, Maptech, Inc.

C:\PDF dwgs\05M729-PD-10.dwg, 10/13/2005 10:36:26 AM, treuilg, 1:1451.16

05-V

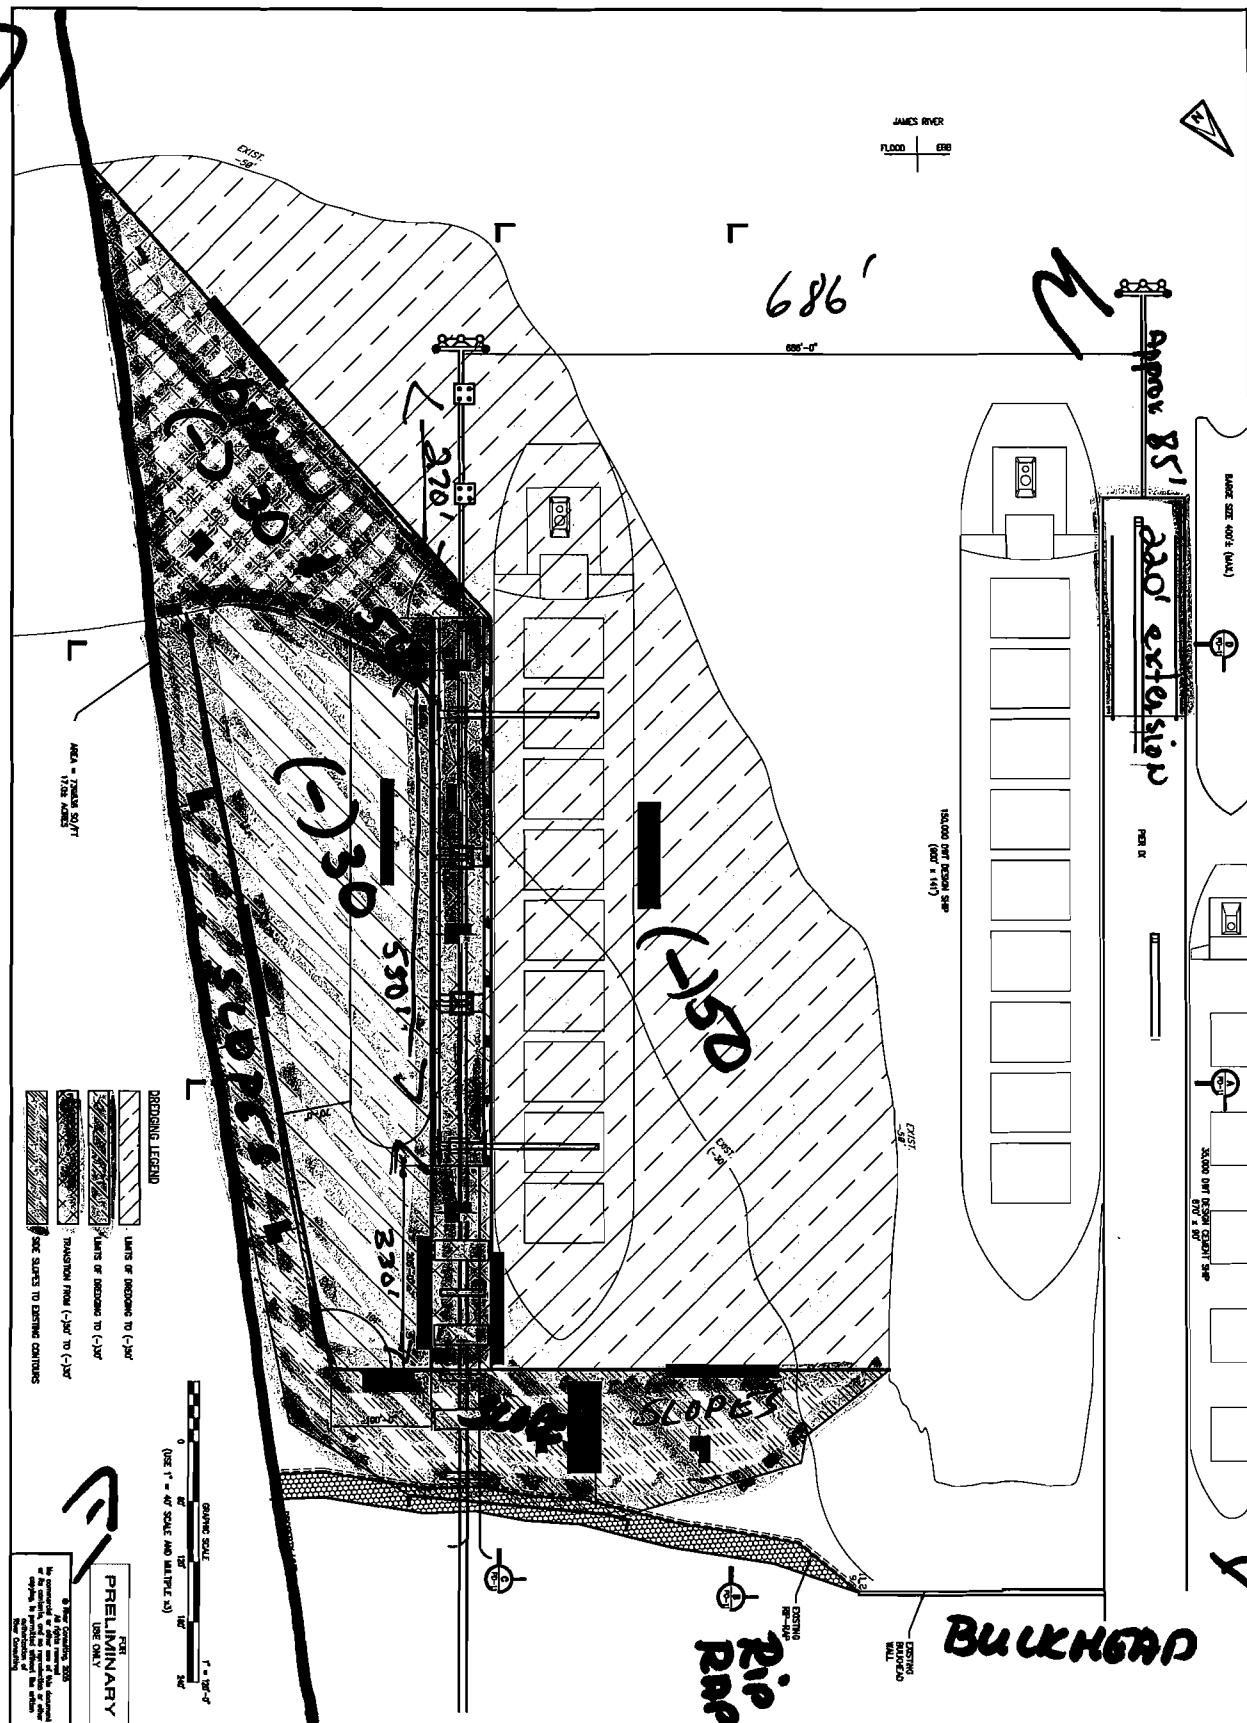

PIER IX COAL IMPORT PROJECT FOR KINDER MORGAN TERMINALS NEWPORT NEWS VIRGINIA				RIVER CONSULTING New Orleans, La - Columbus, Oh - Pittsburgh, Pa	Designed by: PF
					Drawn by: GT
					Checked by: PF
DREDGING PLAN					Approved by:
A	ISSUED FOR PERMIT	09/28/05	NPR		
Mark	Description	Date	By		

DATE MAY 2005

PROJ. NO. 05-M700-29

DRAWING NO. PD-10

(2)

05-V2232

C:\PDF dwgs\05W729-PD-11.dwg, 10/13/2005 10:36:00 AM, treuilg, 1:1209.3

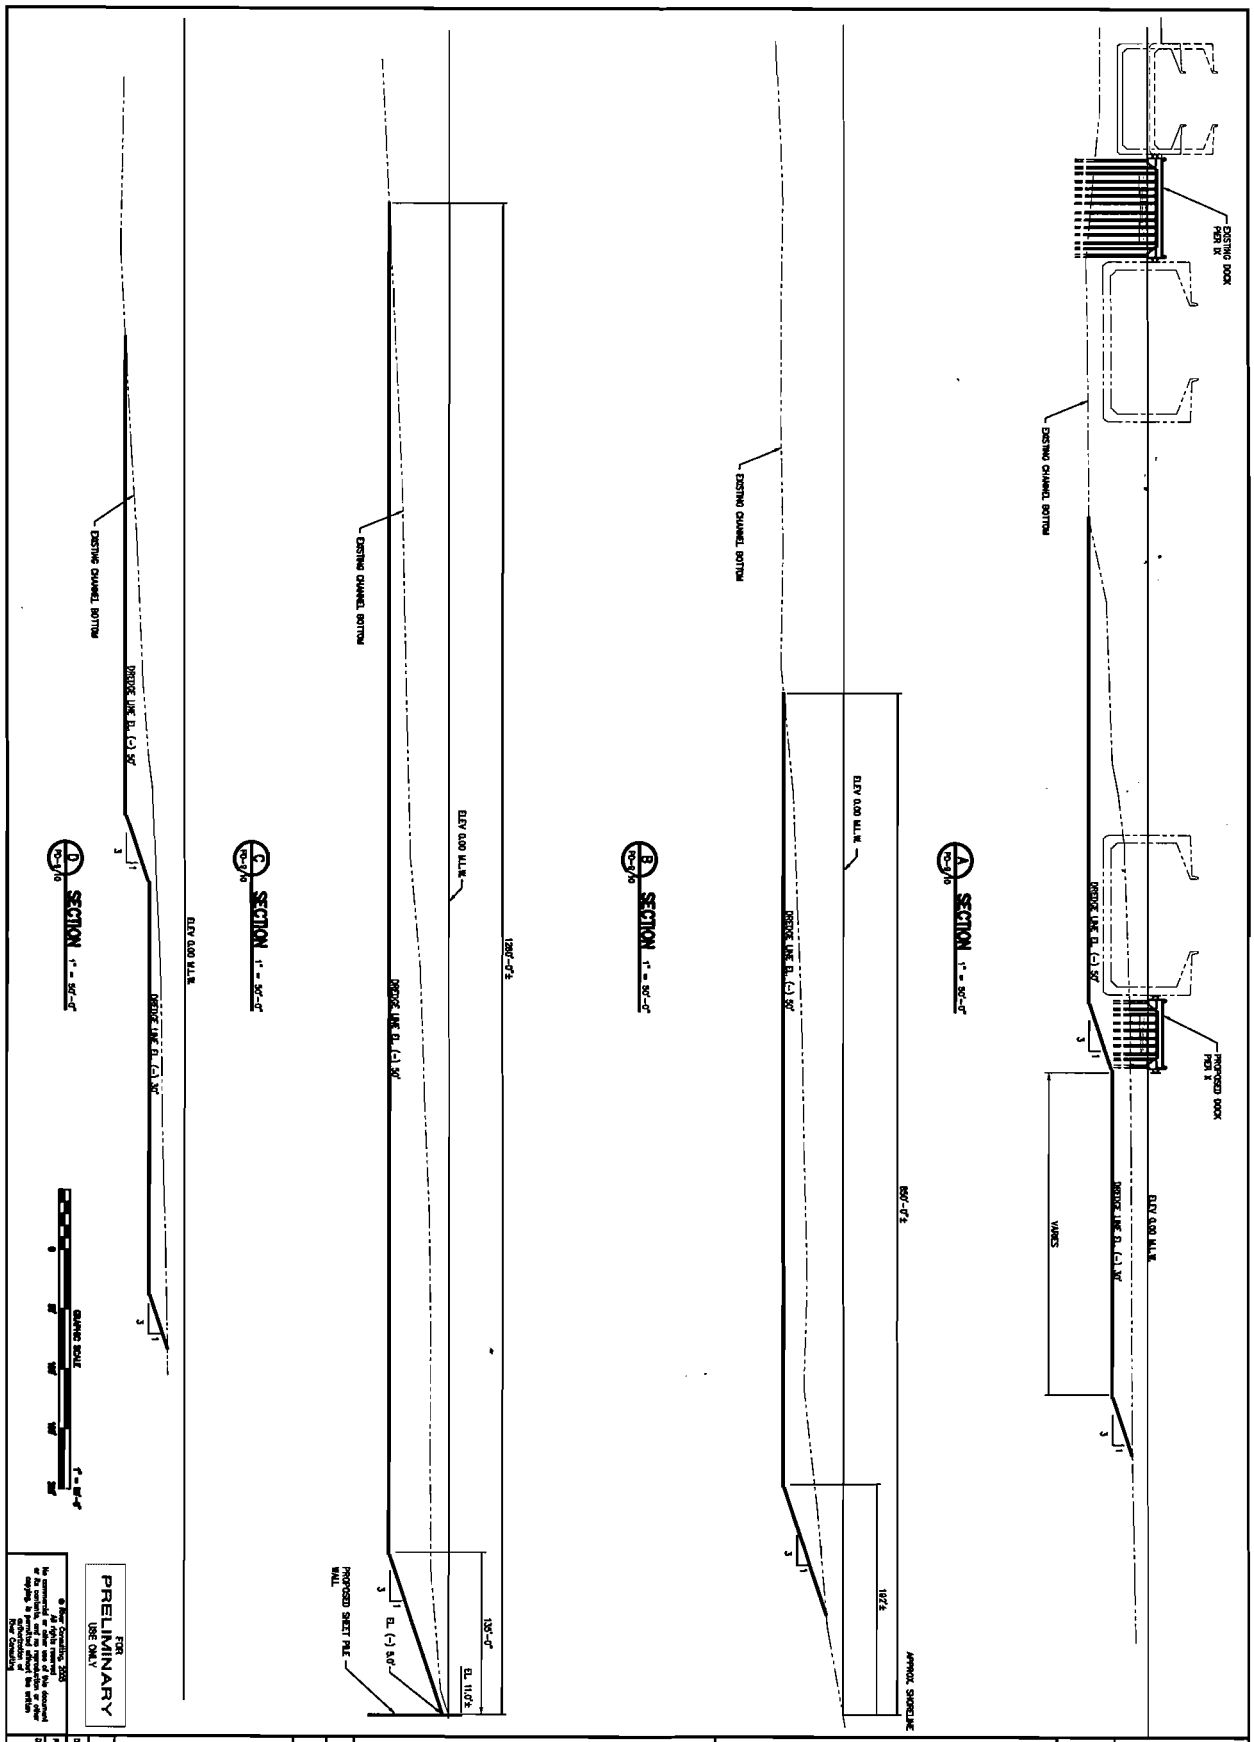

05-V2232 (3)

C:\PDF dwgs\05V729-PD-02.dwg, 10/13/2005 10:38:53 AM, treuilg, 1:2418.6

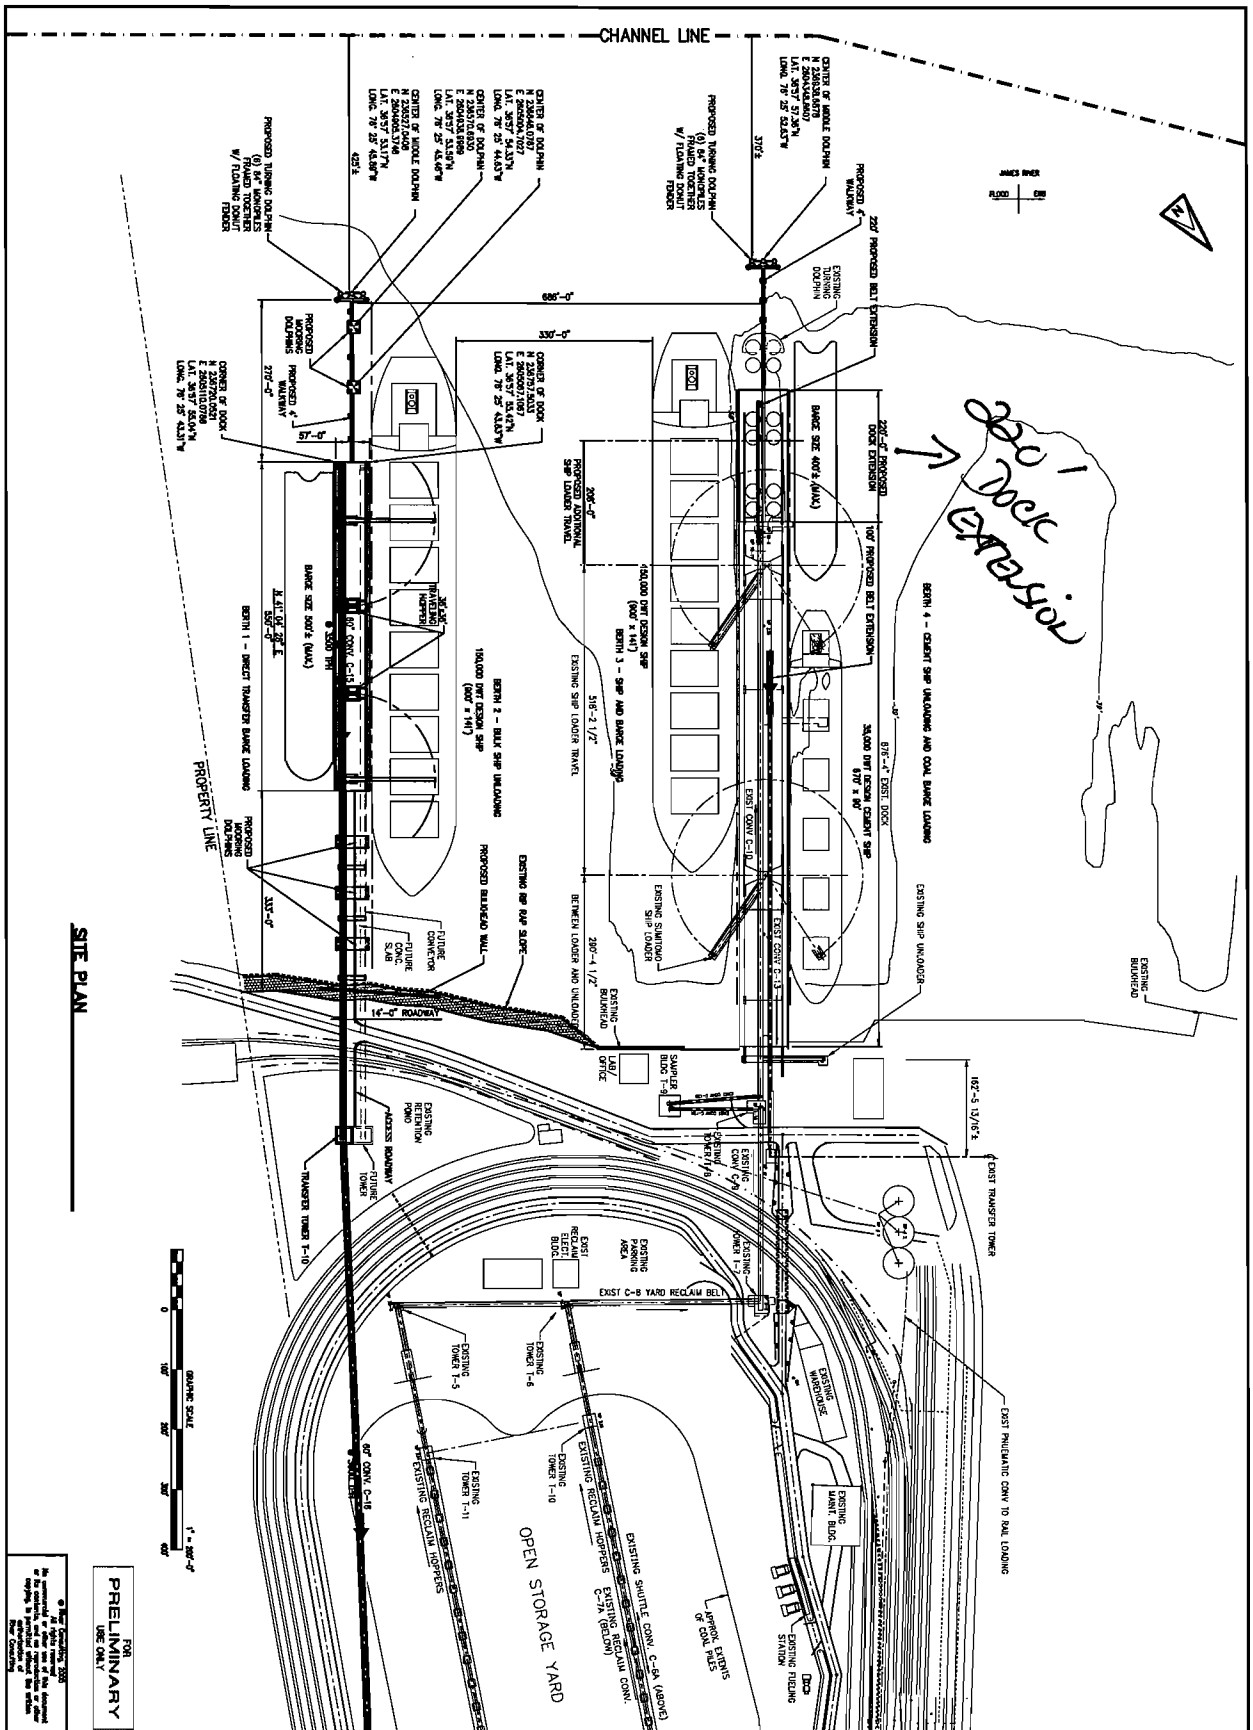

FOR PRELIMINARY USE ONLY

© River Consulting 2005
All rights reserved
No commercial or other use of this document or its contents, and no reproduction or other copying, is permitted without the written authorization of River Consulting

Mark	Description	Date	By
A	ISSUED FOR PERMIT	09/28/05	HPR

DATE MAY 2005
PROJ. NO. 05-M700-29
DRAWING NO. PD-2

PIER IX COAL IMPORT PROJECT
FOR
KINDER MORGAN TERMINALS
NEWPORT NEWS VIRGINIA
SITE PLAN

RIVER CONSULTING
New Orleans, La - Columbus, Oh - Pittsburgh, Pa

Designed by: GL
Drawn by: RS
Checked by: PF
Approved by: PF

4

05-V2232

05-V2232 (5)

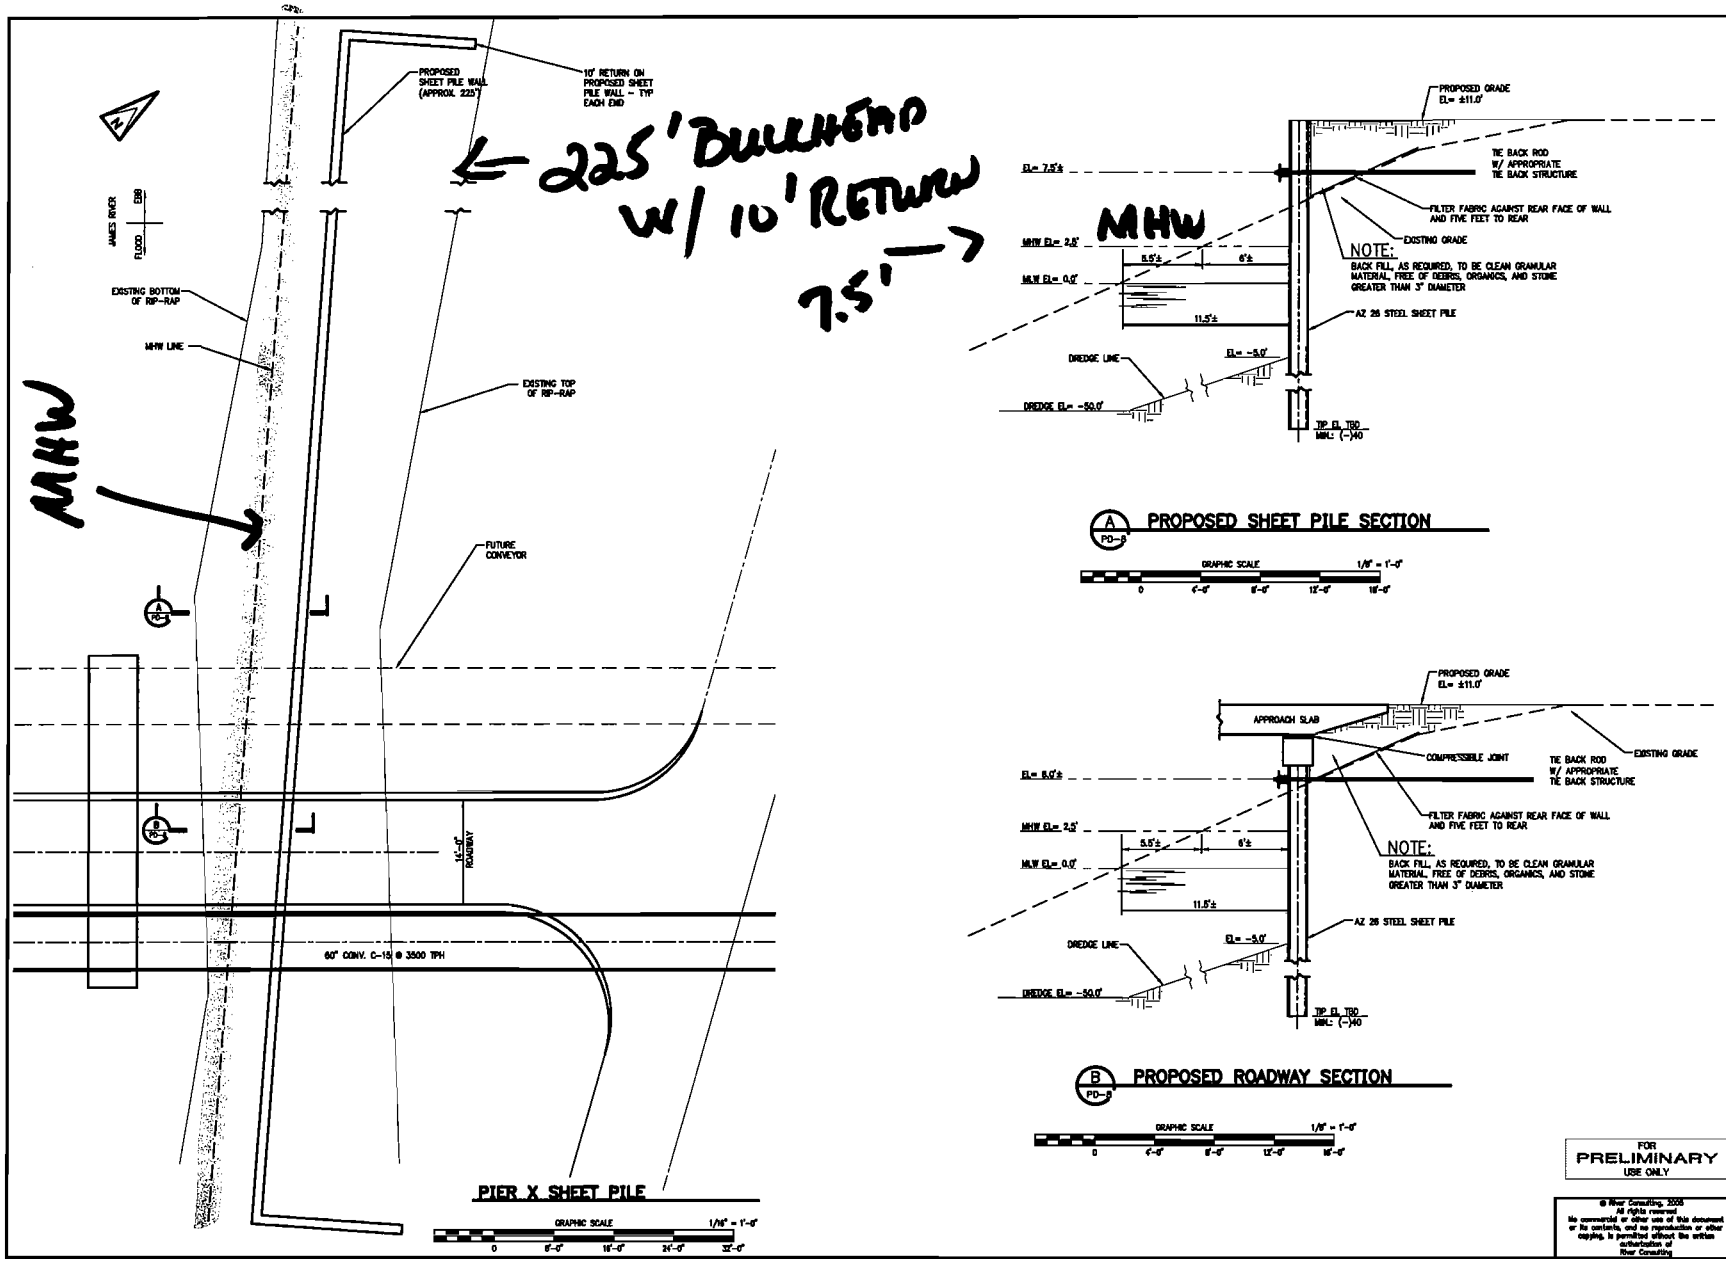

FOR PRELIMINARY USE ONLY

© River Consulting, 2005
All rights reserved
No commercial or other use of this document or its contents, and no reproduction or other copying, is permitted without the written authorization of River Consulting

RIVER CONSULTING
New Orleans, La - Columbus, Oh - Pittsburgh, Pa

Designed by: CL
Drawn by: RS
Checked by: CL
Approved by: PF

PIER IX COAL IMPORT PROJECT
FOR
KINDER MORGAN TERMINALS
NEWPORT NEWS VIRGINIA

SHEET PILE SECTIONS

Mark	Description	Date	By
A	ISSUED FOR PERMIT	08/26/05	HPR

DATE MAY 2005
PROJ. NO. 05-M700-29
DRAWING NO. PD-8

C:\PDF dwgs\05M729-PD-08.dwg, 10/13/2005 10:37:17 AM, treuig, 1:96.7442

C:\PDF dwgs\05M729-PD-09.dwg, 10/13/2005 10:36:45 AM, treuilg, 1:1451.16

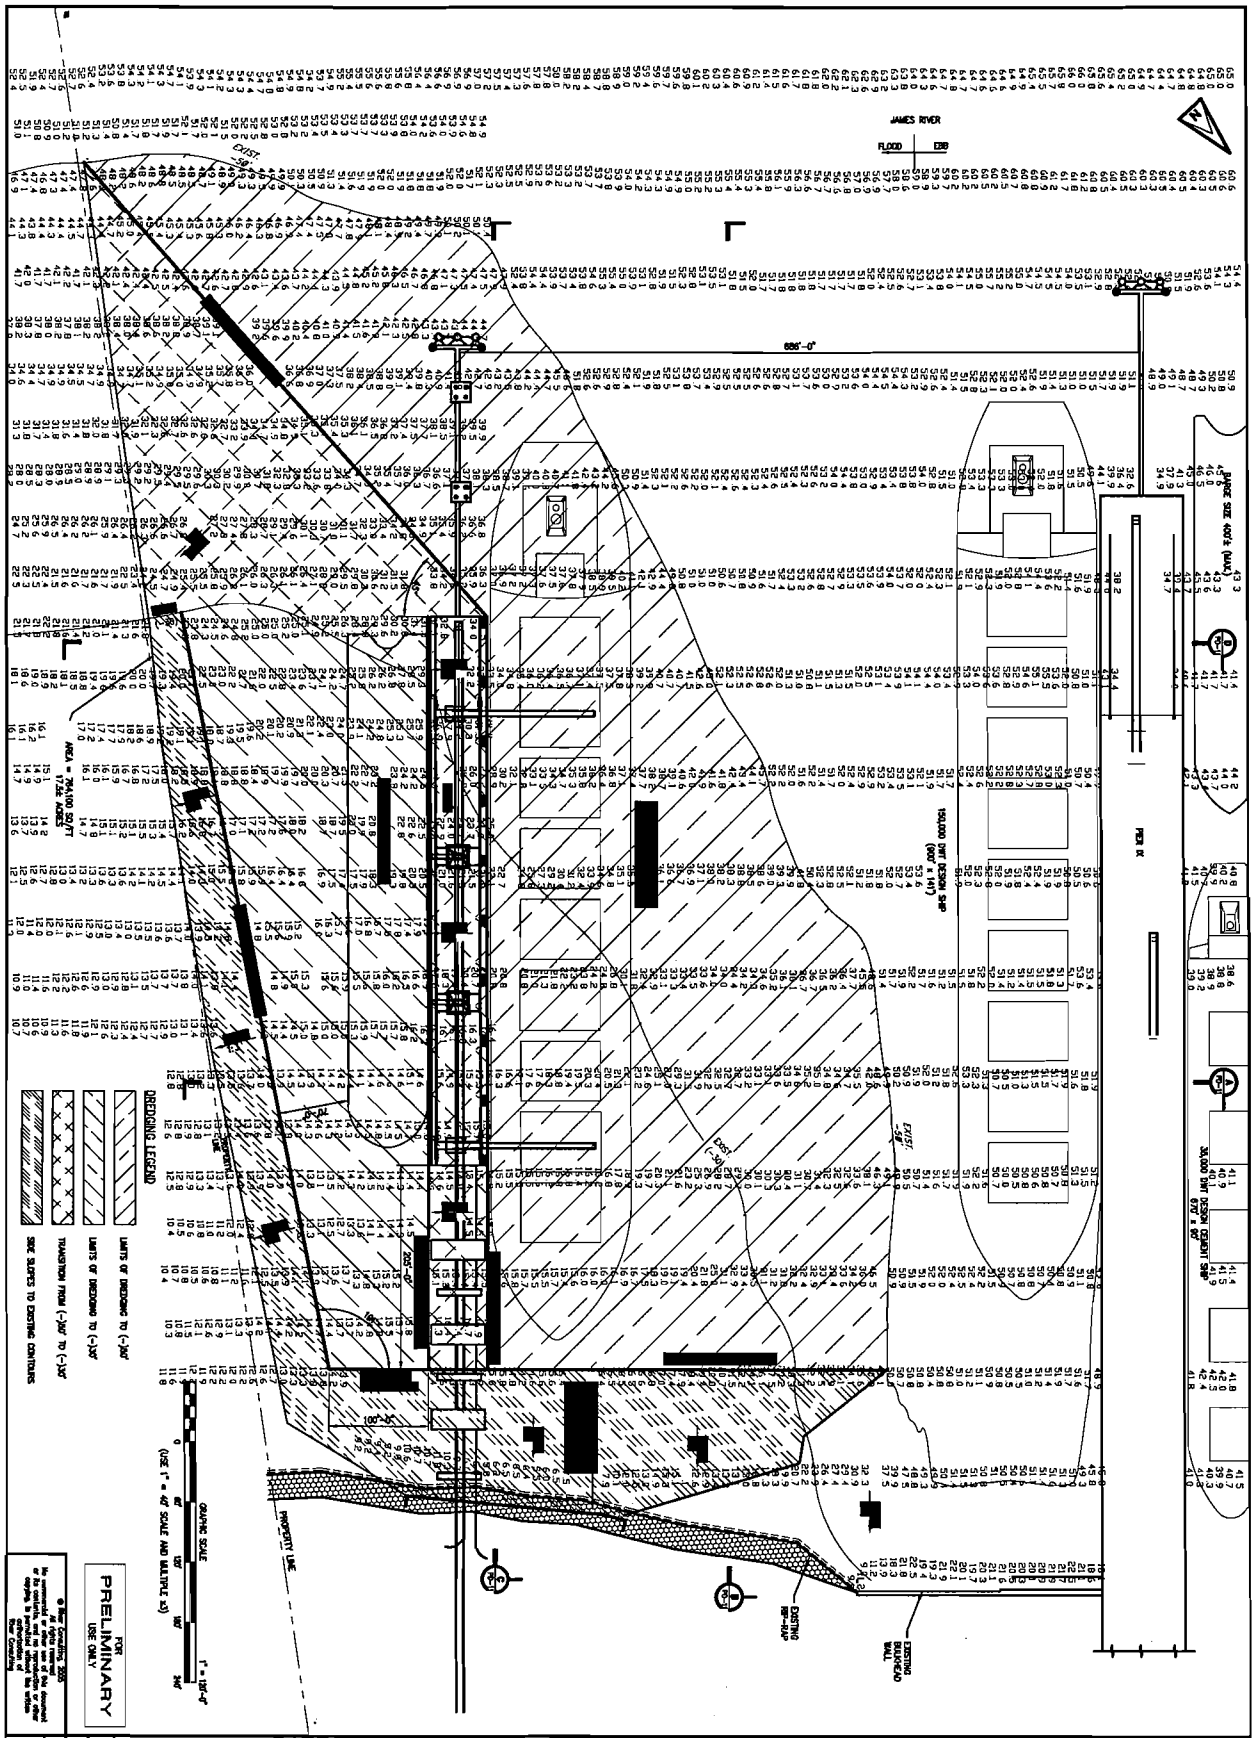

Mark	Description	Date	By
A	ISSUED FOR PERMIT	08/26/05	HPR

DATE MAY 2005

PROJ. NO. 05-M700-29

DRAWING NO. PD-9

PIER IX COAL IMPORT PROJECT
FOR
KINDER MORGAN TERMINALS
NEWPORT NEWS VIRGINIA

DREDGING PLAN W/SOUNDINGS

RIVER CONSULTING
New Orleans, La - Columbus, Oh - Pittsburgh, Pa

Designed by: PF
Drawn by: GT
Checked by: PF
Approved by:

6

05-V2232