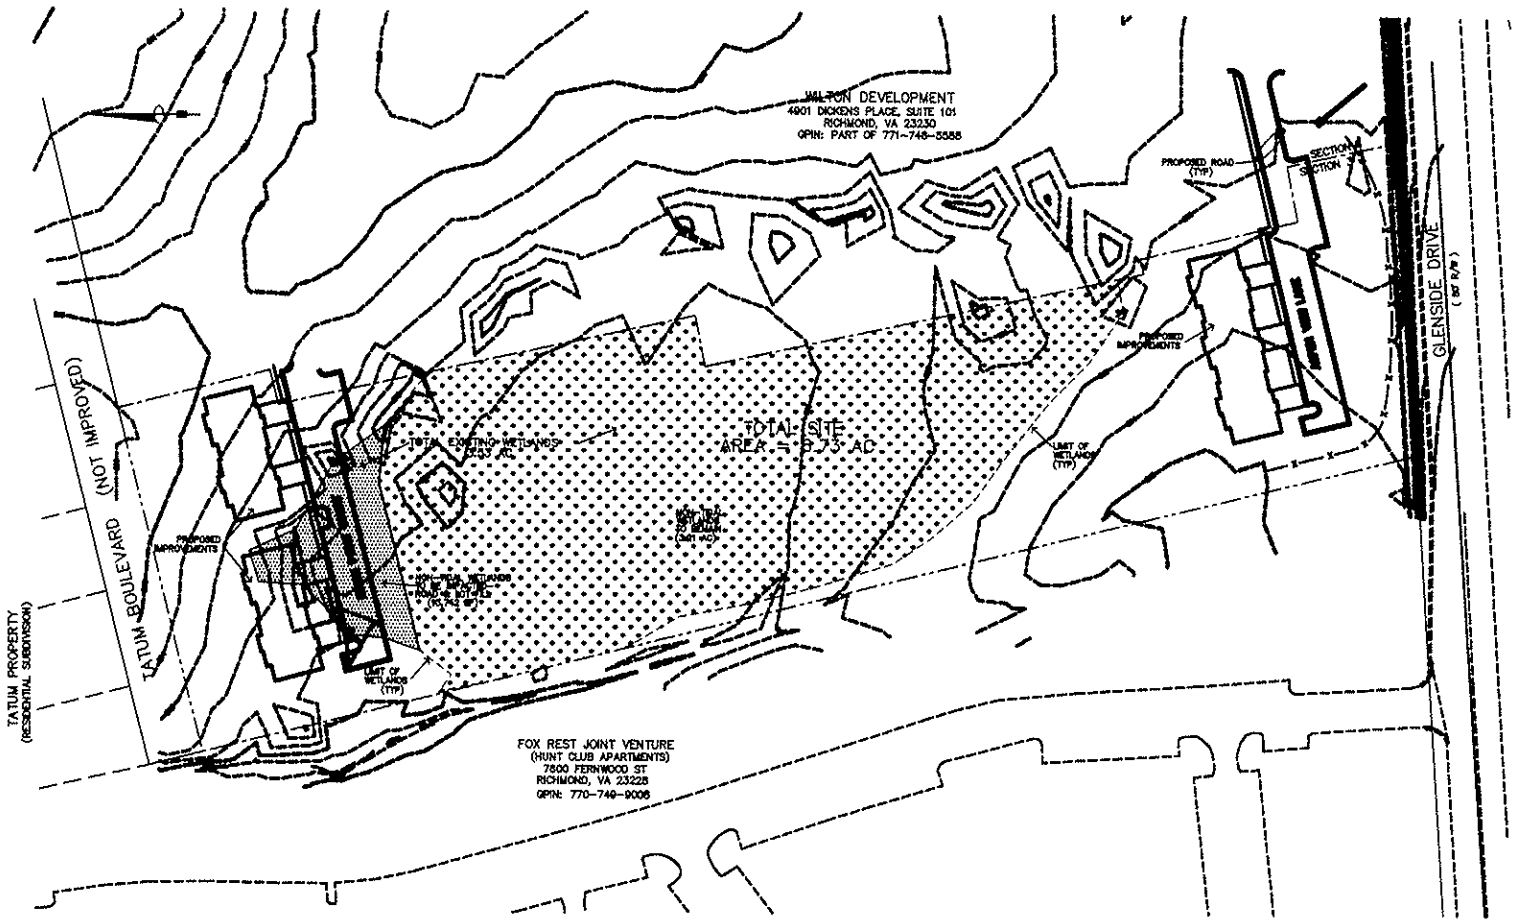

WETLAND SUMMARY	
TOTAL EXISTING WETLANDS	3.53 AC.±
NON-TIDAL WETLANDS TO BE IMPACTED	0.32 AC.±
NON-TIDAL WETLANDS TO REMAIN	3.21 AC.±

SITE STATISTICS	
TOTAL EST. FILL	1000 CY
TOTAL FILL IN WETLANDS	355± CY
EST. COST OF SITE IMPROVEMENTS	$ 115,000

50 0 50
Scale: 1" = 50'

JOB NO. 00042

THIS DRAWING IS THE PROPERTY OF BAY DESIGN GROUP, P.C. AND IS NOT TO BE REPRODUCED OR USED FOR ANY PROJECT IN WHOLE OR IN PART WITHOUT EXPRESS WRITTEN PERMISSION

FILED: 00042WET
DESIGNED: DLC
CHECKED: KLB
DATE: SEPT. 28, 2005
REVISED: NOV. 3, 2005
REVISED:
REVISED:

BAY design group

PROJECT OFFICE:
RICHMOND
9418-A ATLEE COMMERCE BLVD.
ASHLAND VA. 23005
(804) 550-3855
FAX (804) 550-4867

OTHER OFFICES:
MIDDLE PENINSULA
BUSINESS SOUTH 17 NORTH
P.O. BOX 809 GLOUCESTER VA. 23140
(804) 769-9478
FAX (804) 769-9480

TIDEWATER
1207 MARTIN STREET
P.O. BOX 888 GLOUCESTER VA. 23061
(804) 693-3843
FAX (804) 693-5389

COMMONWEALTH OF VIRGINIA
KENNETH L. BARNES
No.23867
PROFESSIONAL ENGINEER

PROJECT:
Glenside Woods
Section Three

Residential Townhouses

brookland district
henrico county, virginia

SHEET:
Wetland Impact Plan

SHEET NO:
W1

JOB NO. 00042

www.baydesigngroup.com