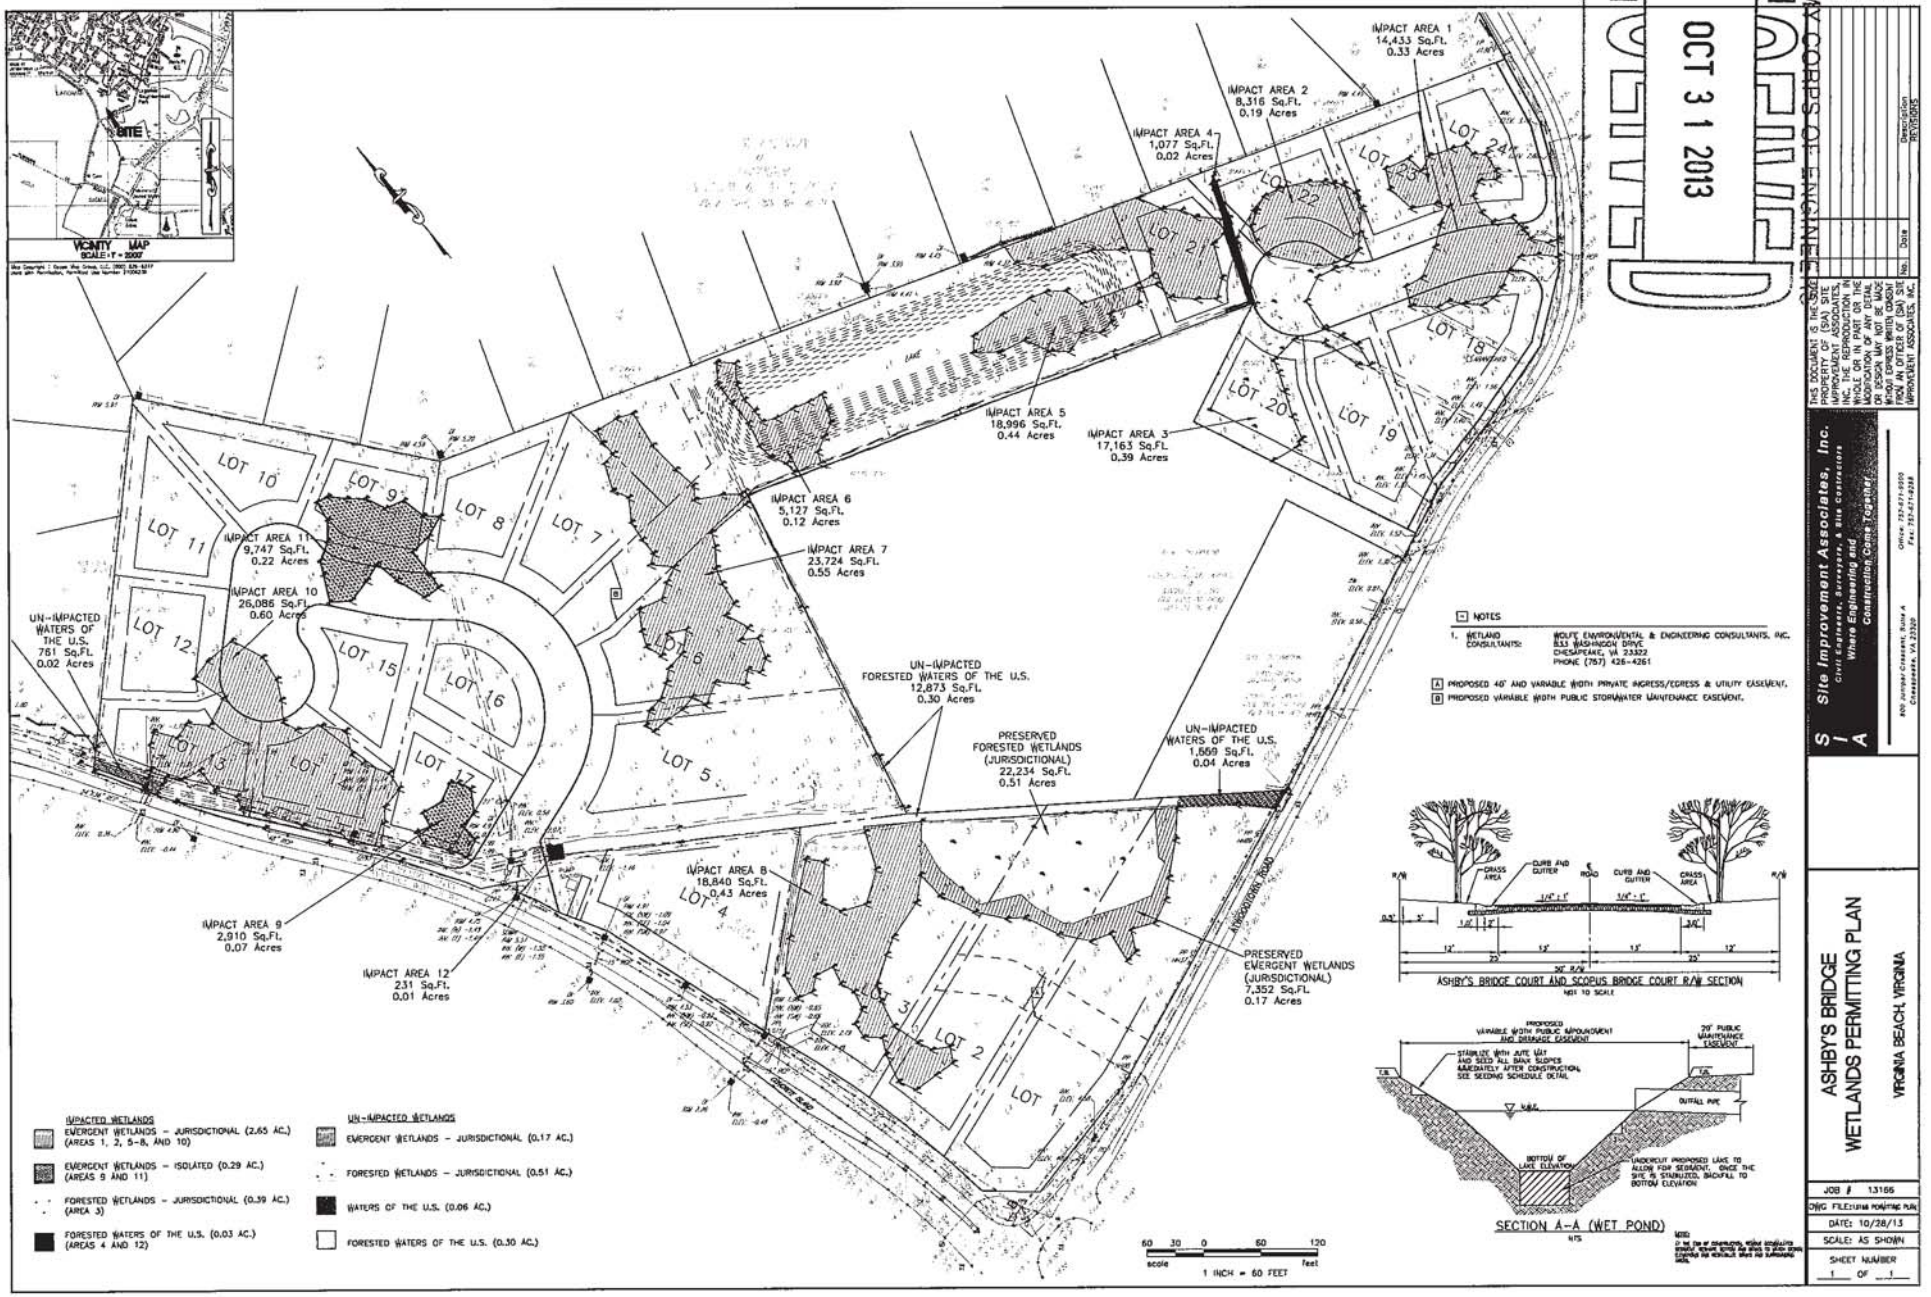

U.S. ARMY CORPS OF ENGINEERS
RECEIVED
OCT 31 2013
BY

RAPPAHANNOCK

No.	Date	Description
		REVISIONS

THIS DOCUMENT IS THE SOLE PROPERTY OF (SIA) SITE IMPROVEMENT ASSOCIATES, INC. IT IS COPYRIGHTED IN WHOLE OR IN PART OR THE MODIFICATION OF ANY DETAIL OR DESIGN MAY NOT BE MADE FROM AN OTHER OF (SIA) SITE IMPROVEMENT ASSOCIATES, INC.

S I A
Site Improvement Associates, Inc.
Civil Engineers, Surveyors, & Site Contractors
Where Engineering and Construction Come Together
820 Scondal Crescent, Suite A
Chesapeake, VA 23320
Office: 757-671-9200
Fax: 757-671-9288

ASHBY'S BRIDGE
WETLANDS PERMITTING PLAN
VIRGINIA BEACH, VIRGINIA

JOB # 13166
DWG FILE: 13166 PERMITTING PLAN
DATE: 10/28/13
SCALE: AS SHOWN
SHEET NUMBER 1 OF 1