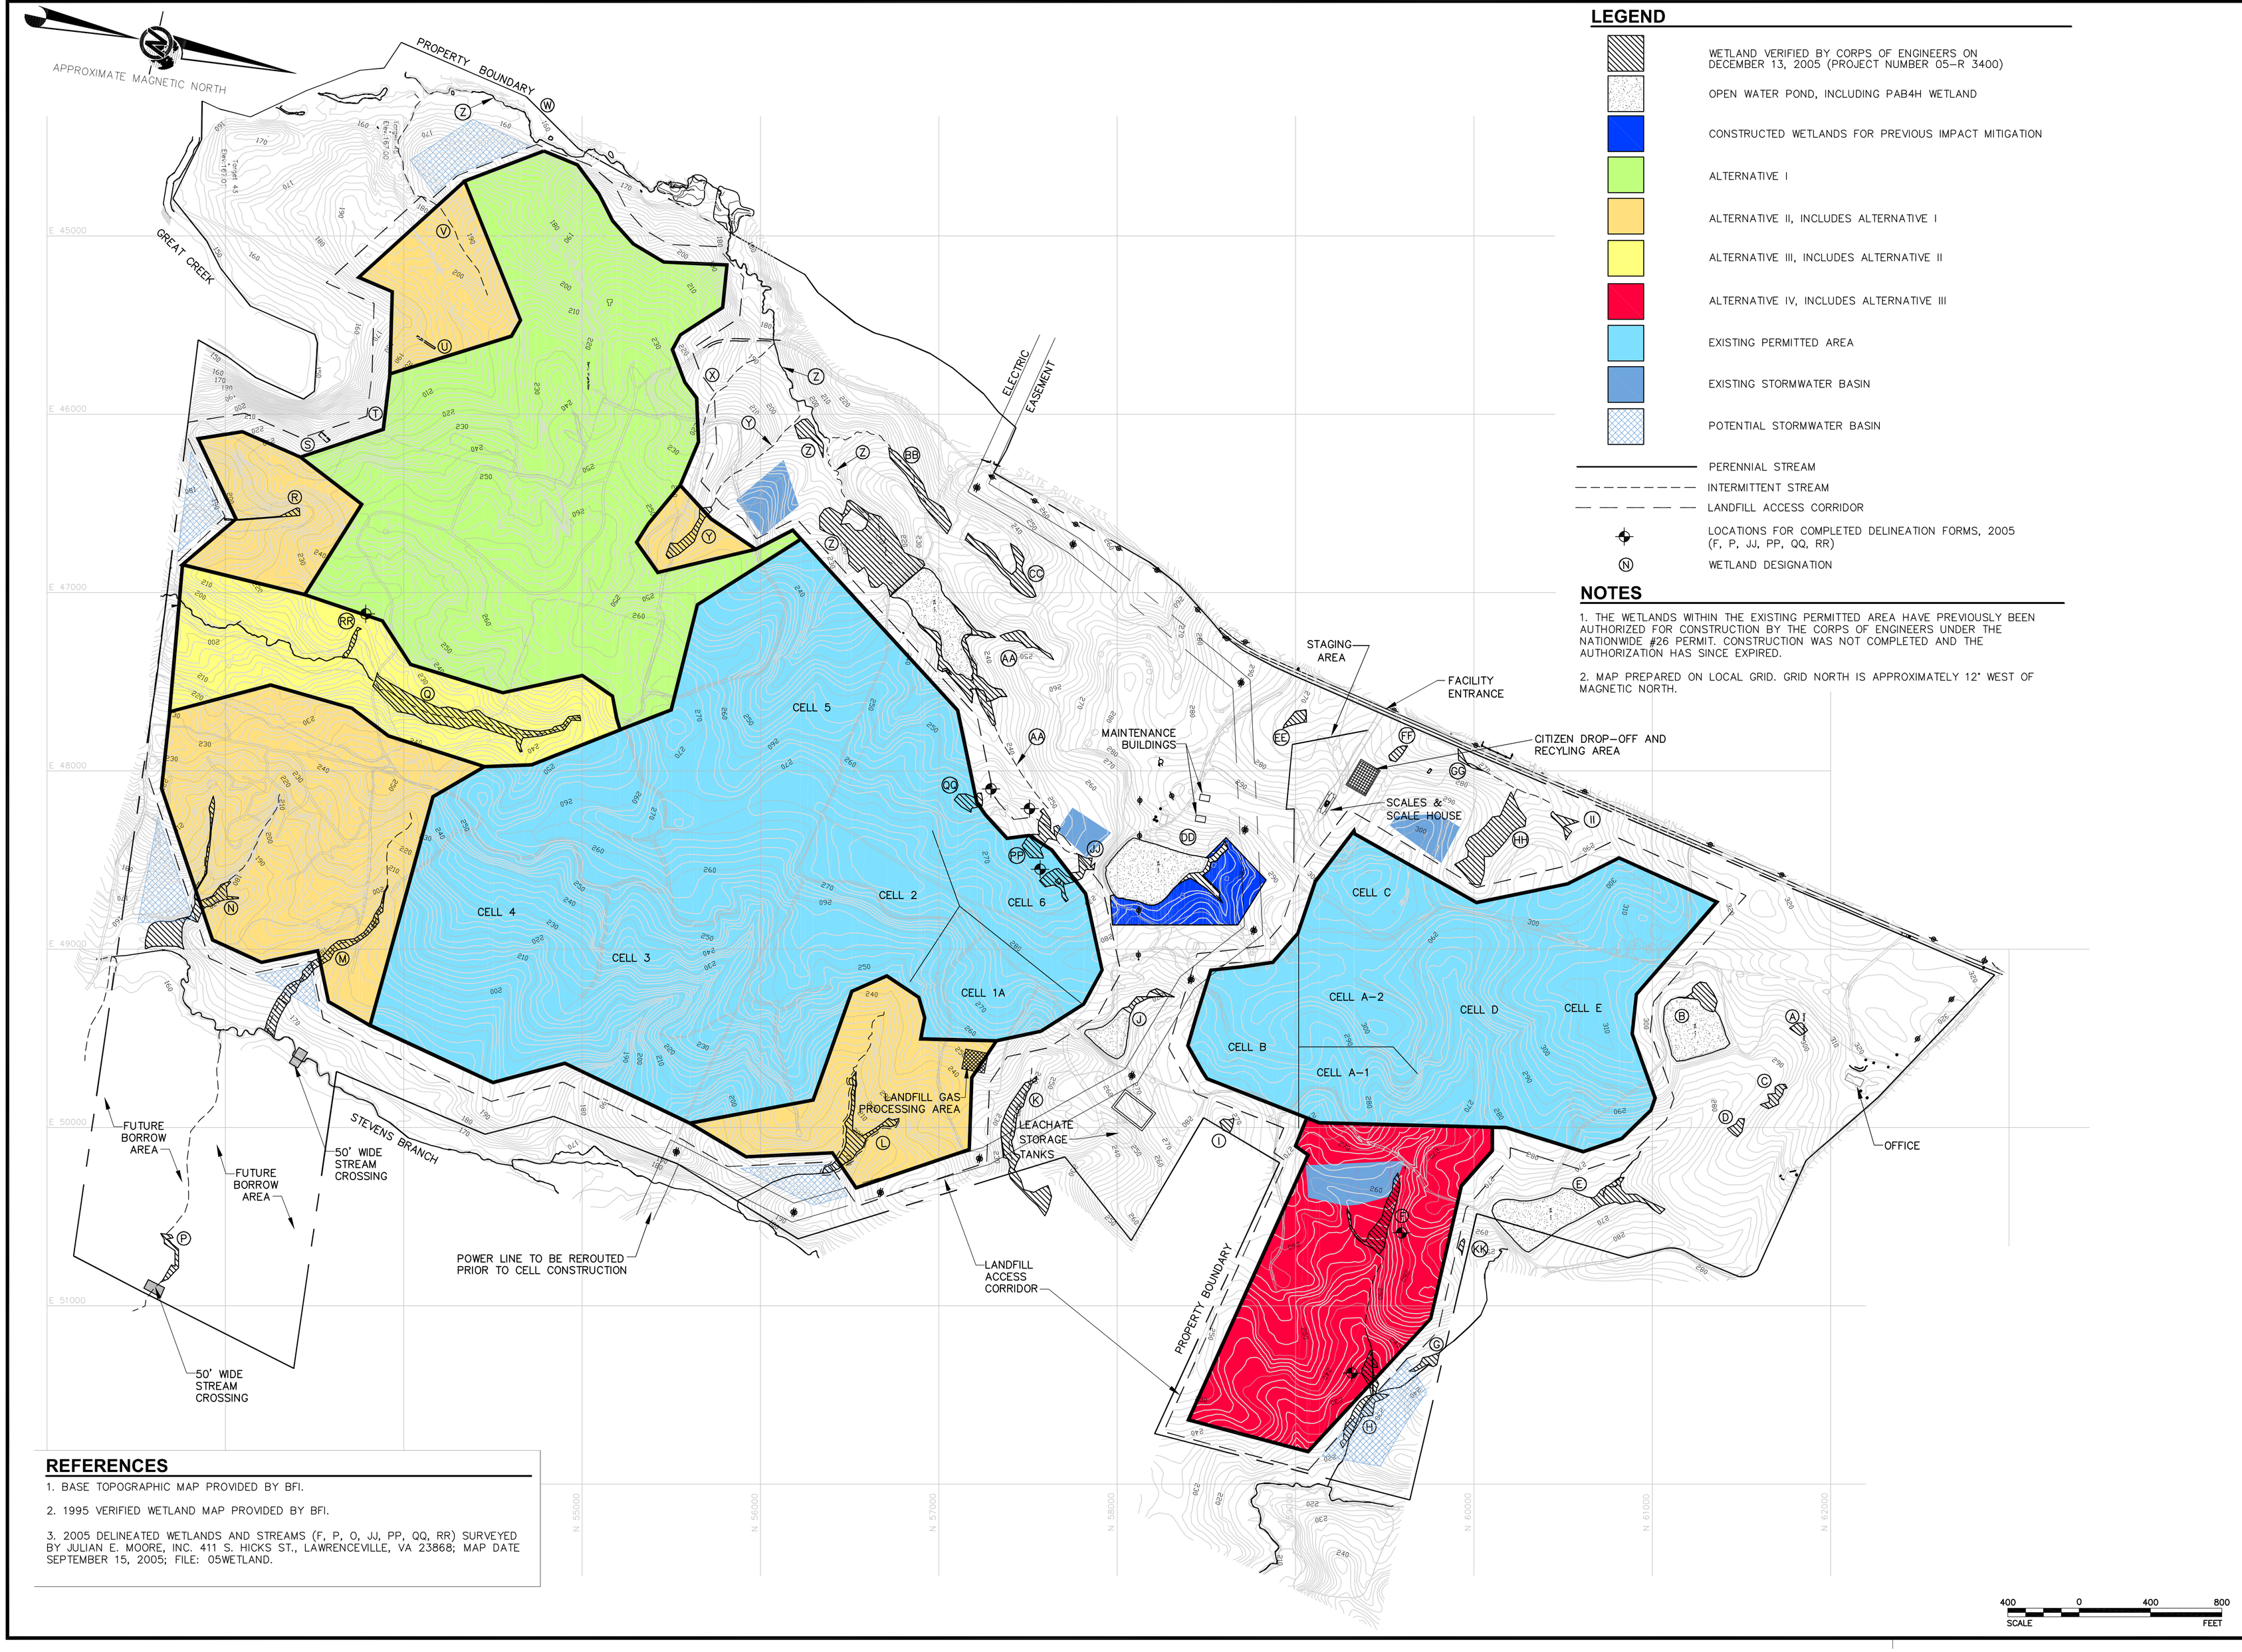

LEGEND

- WETLAND VERIFIED BY CORPS OF ENGINEERS ON DECEMBER 13, 2005 (PROJECT NUMBER 05-R 3400)
- OPEN WATER POND, INCLUDING PAB4H WETLAND
- CONSTRUCTED WETLANDS FOR PREVIOUS IMPACT MITIGATION
- ALTERNATIVE I
- ALTERNATIVE II, INCLUDES ALTERNATIVE I
- ALTERNATIVE III, INCLUDES ALTERNATIVE II
- ALTERNATIVE IV, INCLUDES ALTERNATIVE III
- EXISTING PERMITTED AREA
- EXISTING STORMWATER BASIN
- POTENTIAL STORMWATER BASIN
- PERENNIAL STREAM
- INTERMITTENT STREAM
- LANDFILL ACCESS CORRIDOR
- LOCATIONS FOR COMPLETED DELINEATION FORMS, 2005 (F, P, JJ, PP, QQ, RR)
- WETLAND DESIGNATION

NOTES

1. THE WETLANDS WITHIN THE EXISTING PERMITTED AREA HAVE PREVIOUSLY BEEN AUTHORIZED FOR CONSTRUCTION BY THE CORPS OF ENGINEERS UNDER THE NATIONWIDE #26 PERMIT. CONSTRUCTION WAS NOT COMPLETED AND THE AUTHORIZATION HAS SINCE EXPIRED.

2. MAP PREPARED ON LOCAL GRID. GRID NORTH IS APPROXIMATELY 12° WEST OF MAGNETIC NORTH.

REFERENCES

1. BASE TOPOGRAPHIC MAP PROVIDED BY BFI.

2. 1995 VERIFIED WETLAND MAP PROVIDED BY BFI.

3. 2005 DELINEATED WETLANDS AND STREAMS (F, P, O, JJ, PP, QQ, RR) SURVEYED BY JULIAN E. MOORE, INC. 411 S. HICKS ST., LAWRENCEVILLE, VA 23868; MAP DATE SEPTEMBER 15, 2005; FILE: 05WETLAND.

Golder Associates
Richmond, Virginia

REV	DATE	DES	REV_DESC	REVISION DESCRIPTION	CADD	CHK	RVW
A	01/01/01	XXX			XXX		

PROJECT
BRUNSWICK WASTE MANAGEMENT FACILITY, LLC
BRUNSWICK COUNTY, VIRGINIA

TITLE
ALTERNATIVES ANALYSIS MAP

PROJECT No.		053-6653
FILE No.		0536653A01
REV. 0	SCALE	AS SHOWN
DESIGN	MW	12/07/05
CADD	JCB	12/08/05
CHECK		
REVIEW		

FIGURE 3