CLEVELAND CONCRETE WETLAND IMPACT & AVOIDANCE PLAN

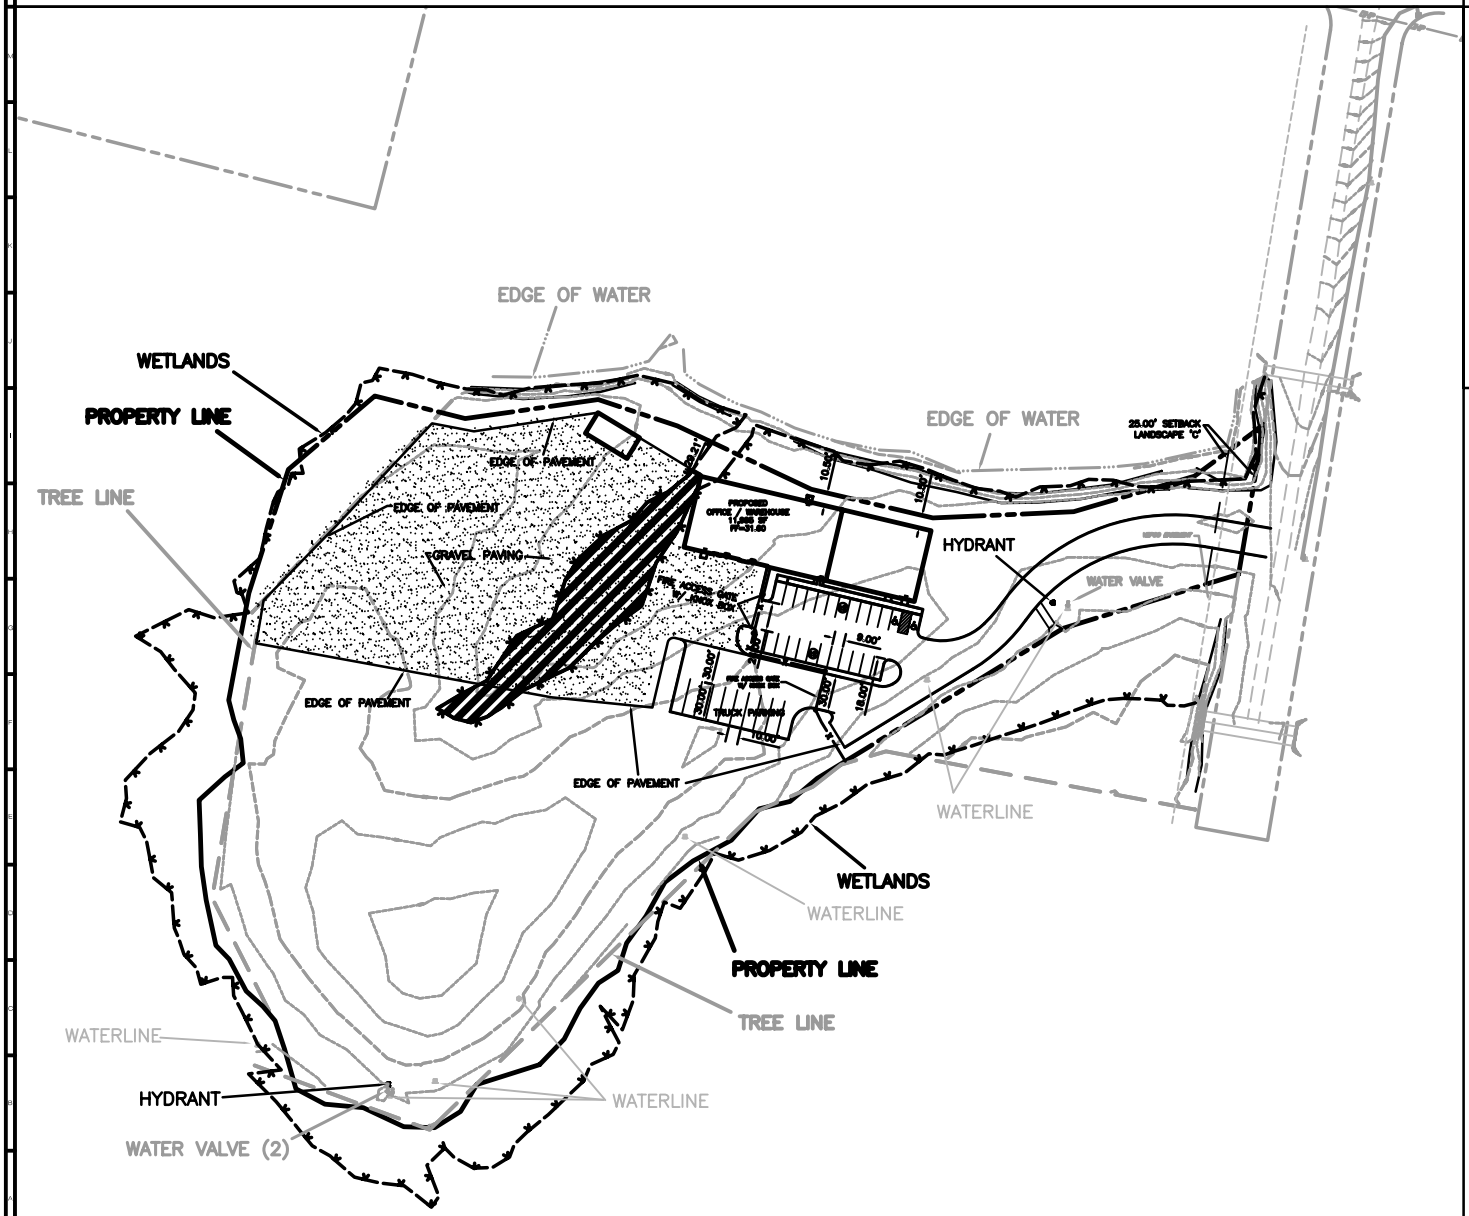

VICINITY MAP

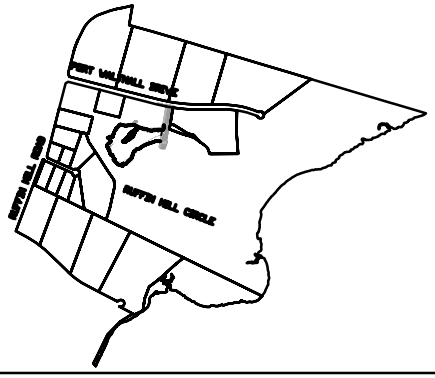

OWNER/DEVELOPER:
CLEVELAND CEMENT
9200 PERRYMOUNT ROAD
RICHMOND, VA 23237
CONTACT: STEPHEN MURPHY
PHONE: 804-271-0426

LATITUDE: 37-18-23
LONGITUDE: 77-22-34

ACREAGE: 6.21

LEGEND

#1 IMPACTED AREAS

VEGETATED WETLANDS

WATERS OF U.S.

	TYPE	AREA	LF	IMPACT
1	WET	10897.435 SF 0.250 AC		LOT GRADING
	WUS			
TOTAL	WET	10897.435 SF 0.250 AC		LOT GRADING
	WUS			

BALZER
www.balzer.cc
PLANNERS • ARCHITECTS
ENGINEERS • SURVEYORS

501 Branchway Road
Richmond, Virginia 23236
Phone: 804/794-0571
FAX: 804/794-2635

1308 Corporate Circle
Roanoke, Virginia 24018
Phone: 540/772-4080
FAX: 540/772-3230

880 Technology Park Drive
Suite 200
Glen Allen, Virginia 23059
Phone: 804/552-0132
FAX: 804/552-0133

102 Hubbard Street
Blacksburg, Virginia 24060
Phone: 540/951-0961
FAX: 540/951-0962

1557 Commerce Road
Suite 201
Verona, Virginia 24482
Phone: 540/248-3220
FAX: 540/248-4021

INSPECTOR:

DATE:

SCALE:

JOB NO.